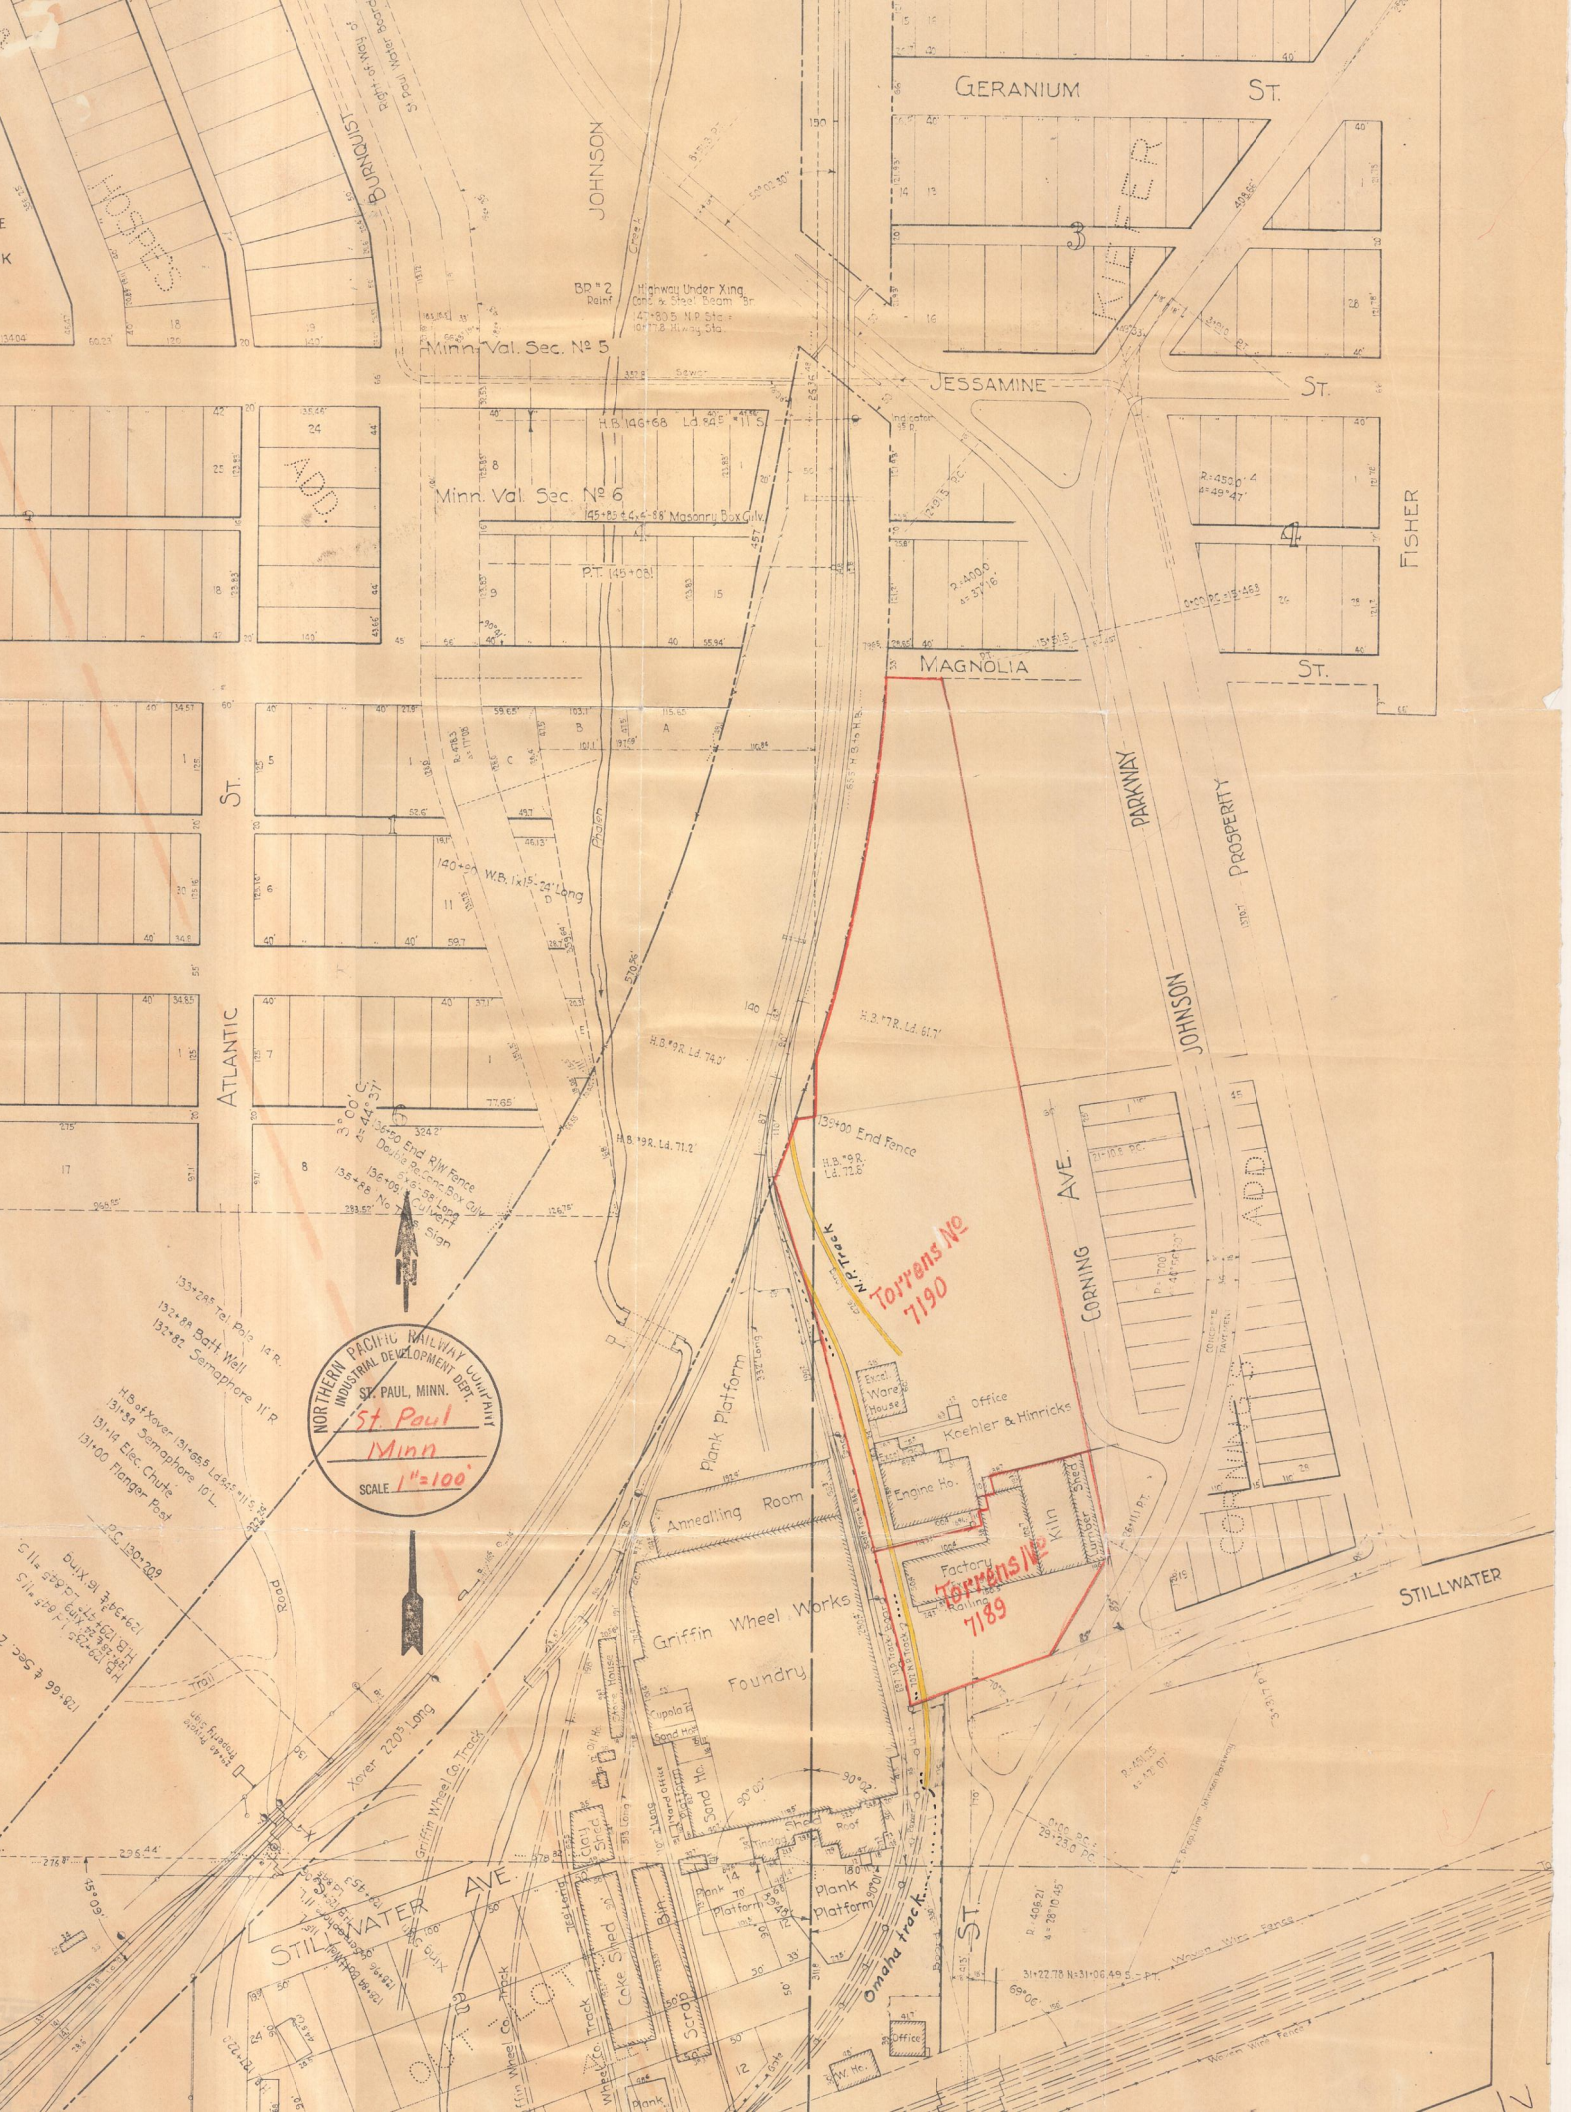

GERANIUM ST.
JESSAMINE ST.
MAGNOLIA ST.
FISHER
JOHNSON
BURNQUIST
HOSPES
ADD.
ATLANTIC ST.
PARKWAY
PROSPERITY
CORNING AVE.
CORNING ST.
STILLWATER
STILLWATER AVE.
OUT LOT
Minn. Val. Sec. No 5
Minn. Val. Sec. No 6
Highway Under Xing
Cond. & Steel Beam Br.
Masonry Box Culv.
Torrens No 7190
Torrens No 7189
Office
Koehler & Hinricks
Engine Ho.
Factory
Kiln
Lumber Shed
Plank Platform
Annealing Room
Griffin Wheel Works
Foundry
Cupola
Sand Ho.
Sand Ho.
Plank Platform
Omaha track
Coke Shed
Scrap Bin
Office
Xover 220.5 Long
Griffin Wheel Co. Track
Wheel Co. Track
Road
Trail
Phalen
Creek
Sewer
Wovan Wire Fence
NORTHERN PACIFIC RAILWAY COMPANY
INDUSTRIAL DEVELOPMENT DEPT.
ST. PAUL, MINN.
St. Paul
Minn
SCALE 1"=100'