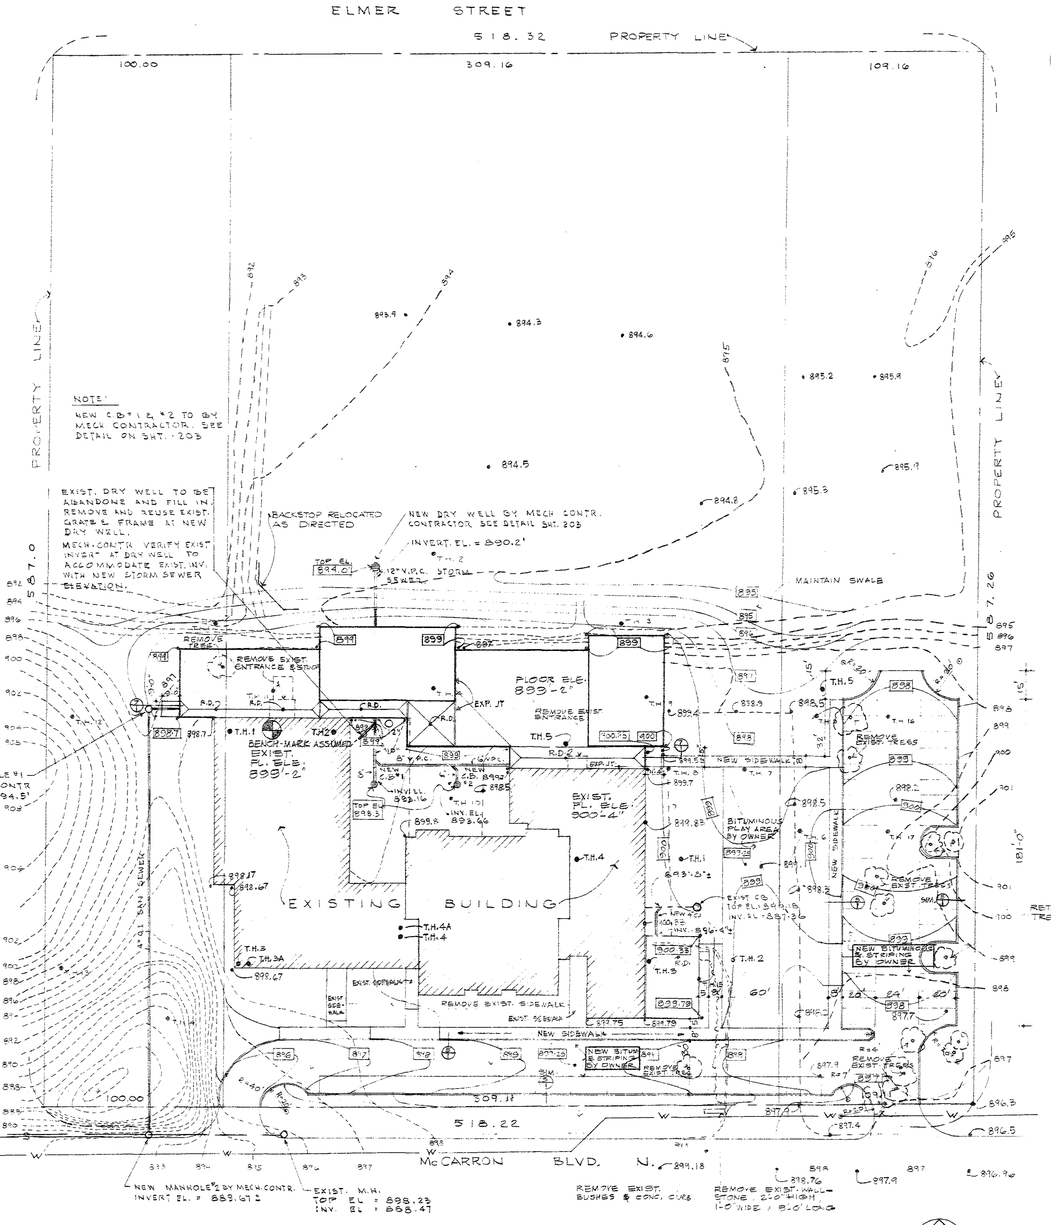

SITE PLAN
1" = 40'-0"

SOURCE OF SITE PLAN INFORMATION - SURVEY PREPARED BY EGAN, FIELD & NOWAK SURVEYORS, DATED JAN. 22, 1960.
GENERAL CONTRACTOR TO REMOVE EXISTING BITUMINOUS. VERIFY EXTENT ON SITE.

NORTH

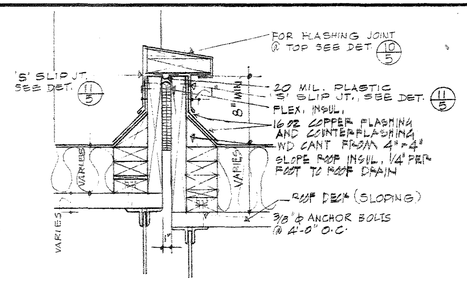

1/1 EXPANSION JOINT
1 1/2" = 1'-0"

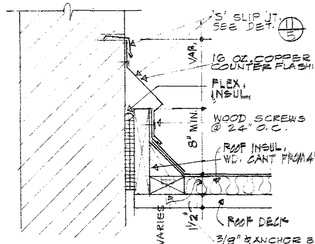

2/1 EXPANSION JT. @ MASONRY WALL
1 1/2" = 1'-0"

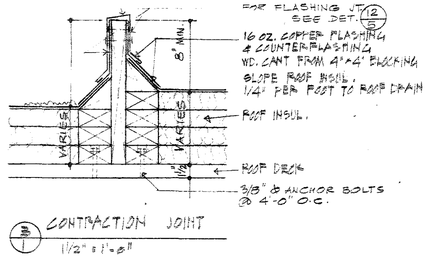

3/1 CONTRACTION JOINT
1 1/2" = 1'-0"

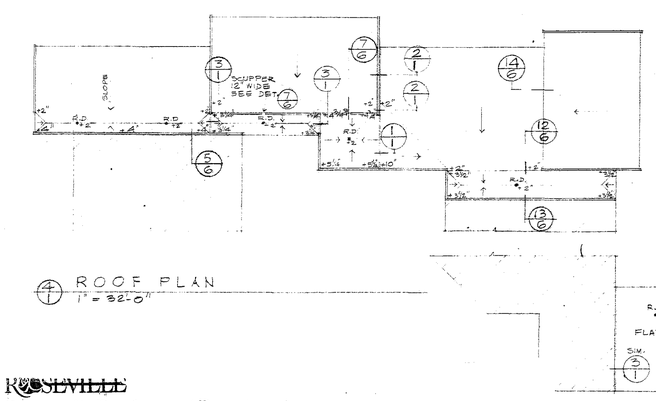

4/1 ROOF PLAN
1" = 32'-0"

Community Development Department

Scanning

Address: 211 N McCarrons Blvd
Project Name: LR McCannons School
Building Permit #: ——
Number of Pages: 17
Date Scanned: 2-1-05
Misc: ——

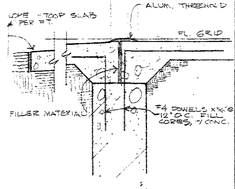

5/1 SECTION @ SLIDING DOOR
3/4" = 1'-0"

6/1 NEW WOOD CURB
1 1/2" = 1'-0"

7/1 STOOP & ENTRANCE
3/4" = 1'-0"

KEY TO MATERIALS

POURED CONCRETE	PLASTER
CONCRETE BLOCK	WOOD
STONE	METAL
BRICK	INSULATION
TILE	EARTH
S.F.U.	EXIST. CONSTRUCTION

GRADE ELEVATIONS • 00.0' NEW / 00.0' EXISTING

DETAIL LEGEND — DETAIL NUMBER / SHEET NUMBER

MODULAR EXPLANATION

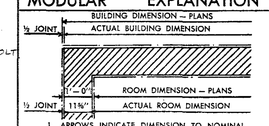

1. ARROWS INDICATE DIMENSION TO NOMINAL FACES OF MODULAR MATERIALS, TO GRID LINES, AND TO CENTER LINES.
2. DOTS INDICATE ACTUAL DIMENSION OF ALL MATERIALS.
3. ALL BRICK ARE MODULAR. 3 COURSES = 8" ALL BLOCK : 1 COURSE = 8"

KEY TO DOOR NUMBERS

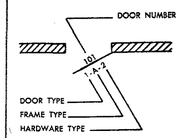

ABBREVIATIONS

A.B.	ANCHOR BOLT		
ABR.	ABRASIVE	M. H.	MANHOLE
A. P.	ACCESS PANEL	MFR.	MANUFACTURER
AC.	ACOUSTIC	M. O.	MASONRY OPENING
AC. T.	ACOUSTIC TILE	MAT.	MATERIAL
ADJ.	ADJUSTABLE	MAX.	MAXIMUM
ALT.	ALTERNATE	MECH.	MECHANICAL
ALUM.	ALUMINUM	MET.	METAL
ARCH.	ARCHITECTURAL	MIN.	MINIMUM
ASB.	ASBESTOS	MIR.	MIRROR
ASPH. EMUL.	ASPHALT EMULSION	MISC.	MISCELLANEOUS
A. T.	ASPHALT TILE	MTG.	MOUNTING
BD.	BOARD	MULL.	MULLION
BM.	BEAM	M.L.	METAL LATH
BMT.	BASEMENT	N. I. C.	NOT IN CONTRACT
BTWN.	BETWEEN	N. T. S.	NOT TO SCALE
BOT.	BOTTOM		
B. F. E.	BOTTOM FOOTING ELEVATION	O. C.	ON CENTER
BLDG.	BUILDING	O. D.	OUTSIDE DIAMETER
CAB.	CABINET	PT.	PAINT
CLG.	CEILING	P. T. D.	PAPER TOWEL DISPENSER
CEM.	CEMENT	PTN.	PARTITION
COL.	COLUMN	P. H.	PENTHOUSE
CONC.	CONCRETE	P. & G.	PITCH & GRAVEL
CONT.	CONTINUOUS	PLAS.	PLASTER
C. B.	CONCRETE BLOCK — CATCH BASIN	PL.	PLATE
CONTR.	CONTRACTOR	PLBG.	PLUMBING
C. T.	CERAMIC TILE	PLYWD	PLYWOOD
		PORC. ENAM.	PORCELAIN ENAMEL
DET.	DETAIL	Q. T.	QUARRY TILE
DIAM.	DIAMETER	RAD.	RADIATION
DIM.	DIMENSION	REF.	REFRIGERATOR
DR.	DOOR	R. C.	REINFORCED CONCRETE
DBL.	DOUBLE	R.	RISER
D. S. A.	DOUBLE STRENGTH "A"	R. D.	ROOF DRAIN
DS.	DOWNSPOUT	RM.	ROOM
DWG.	DRAWING	R. T.	RUBBER TILE
D. F.	DRINKING FOUNTAIN	RUB.	RUBBER
E. W.	EACH WAY	SLR.	SEALER
ELEC.	ELECTRIC	SEC.	SECTION
ELEV.	ELEVATION	SHT.	SHEET
EXIST.	EXISTING	SIM.	SIMILAR
EXP.	EXPANSION - EXPOSED	S.	SINK
EXT.	EXTERIOR	S & V	STAIN & VARNISH
		S. D.	SOAP DISPENSER
FIN.	FINISH	SPECS.	SPECIFICATIONS
F. H.	FIRE HOSE	S. STL.	STAINLESS STEEL
F. E.	FIRE EXTINGUISHER	S. S.	SERVICE SINK
FL.	FLOOR	STD.	STANDARD
F. D.	FLOOR DRAIN	STL.	STEEL
FTG.	FOOTING	S. J.	STEEL JOISTS
FDN.	FOUNDATION	STRUCT.	STRUCTURAL
F. S.	FULL SIZE	S. F. U.	STRUCTURAL FACING UNITS
G. I.	GALVANIZED IRON	TEL.	TELEPHONE
GA.	GAUGE	TEMP.	TEMPERATURE
GEN.	GENERAL	TERR.	TERRAZZO
GL.	GLASS	T. H.	TEST HOLE
		THRESH.	THRESHOLD
H.	HARDENER	T. P. H.	TOILET PAPER HOLDER
HDW.	HARDWARE	T. & G.	TONGUE & GROOVE
HTG.	HEATING	T.	TREAD
HT.	HEIGHT	T. & B.	TOP & BOTTOM
H. M.	HOLLOW METAL	TYP.	TYPICAL
HOR.	HORIZONTAL		
H. C.	HOSE CABINET	U.	URINAL
I. D.	INSIDE DIAMETER	V. S. E.	VENEER SHELF ELEVATION
INSUL.	INSULATION	VENT.	VENTILATING
INT.	INTERIOR	VERT.	VERTICAL
INV.	INVERT		
		WSCT.	WAINSCOT
JAN.	JANITOR	W. C.	WATER CLOSET
JT.	JOINT	W. P.	WATER PROOF
		W. W. M.	WELDED WIRE MESH
L. (LAV.)	LAVATORY	W/DW.	WINDOW
LINO.	LINOLEUM	W/	WITH
LT. WT.	LIGHT WEIGHT	W/O	WITHOUT
		WD.	WOOD

INDEX TO DRAWINGS

NO.	NAME	NO.	NAME
	ARCHITECTURAL		
1.	SITE PLAN & DETAILS	203	FIRST FL. PLAN - PLUMBING
2.	FLOOR PLAN - NEW UNIT "E" (WEST)	204	FIRST FL. PLAN - PLUMBING
3.	FLOOR PLAN - NEW UNIT "E" (EAST)	205	FIRST FL. PLAN - HEATING
4.	KINDERGARTEN ADDITION - NEW UNIT "E"	206	FIRST FL. PLAN - HEATING
5.	BUILDING ELEVATIONS & DETAILS	207	FIRST FL. PLAN - VENTILATION
6.	BUILDING SECTIONS & DETAILS	208	FIRST FL. PLAN - VENTILATION
7.	WDW., DR. & LOUVER TYPES	209	KINDERGARTEN ADDITION - PLBG.
8.	& FRAME DETAILS	210	KINDERGARTEN ADDITION - HTG. & VENTILATION
9.	FRAME DETAILS		
10.	INTERIOR ELEVATIONS	211	PART. PLAN - BOILER RM. & DET.
	MILLWORK DETAILS		
			ELECTRICAL
	STRUCTURAL	301	UNIT "E" - WEST - LIGHTING
101	FOUNDATION PLAN - UNIT "E" (WEST)	302	UNIT "E" - EAST - LIGHTING
102	FOUNDATION PLAN - UNIT "E" (WEST) & UNIT "F"	303	UNIT "E" LIGHTING, POWER & SOUND
		304	UNIT "E" - WEST - POWER
103	ROOF FRAMING PLAN - UNIT "E" (WEST)	305	UNIT "E" - EAST - POWER
		306	SOUND SERVICES - WEST
104	ROOF FRAMING PLANS - UNIT "E" (EAST) & UNIT "F"	307	SOUND SERVICES - EAST
		308	TUNNEL PLAN - WEST
105	STRUCTURAL DETAILS	309	TUNNEL PLAN - EAST
106	STRUCTURAL DETAILS & NOTES	310	COMPOSITE TUNNEL PLAN
	MECHANICAL		
201	TUNNEL PLAN - PLBG. & HTG.		
202	TUNNEL PLAN - PLBG. & HTG.		

#12055

REVISIONS: #12055

I HEREBY CERTIFY THAT THIS DRAWING WAS PREPARED BY ME OR UNDER MY DIRECT SUPERVISION AND THAT I AM A REGISTERED ARCHITECT UNDER THE LAWS OF THE STATE OF MINNESOTA.
REG. NO. 2891

SETTER, LEACH & LINDSTROM, INC.
ARCHITECTS AND ENGINEERS — MINNEAPOLIS 2, MINNESOTA

DRAWN BY	COM. NO.		SHEET NO.
R.C.N.	1249.7.3	SITE PLAN AND DETAILS	1
CHECKED BY	DATE	SCALE	OF 10 SHEETS
F.J.S. SSM	9-1-69	AS NOTED	

1969 ADDITION TO
McCARRON'S LAKE SCHOOL
INDEPENDENT SCHOOL DISTRICT NO. 623
RAMSEY COUNTY, MINNESOTA