LEGEND

△ Sprinkler or faucet

944 Countour line (1' interval)

943.2 Spot elevation

I hereby certify that this plat of survey was prepared by me or under my direct supervision and that I am a duly registered Land Surveyor under the laws of the State of Minnesota.

Bruce R. Kelley

Bruce R. Kelley, PE & LS, Minn. Reg. No. 5713

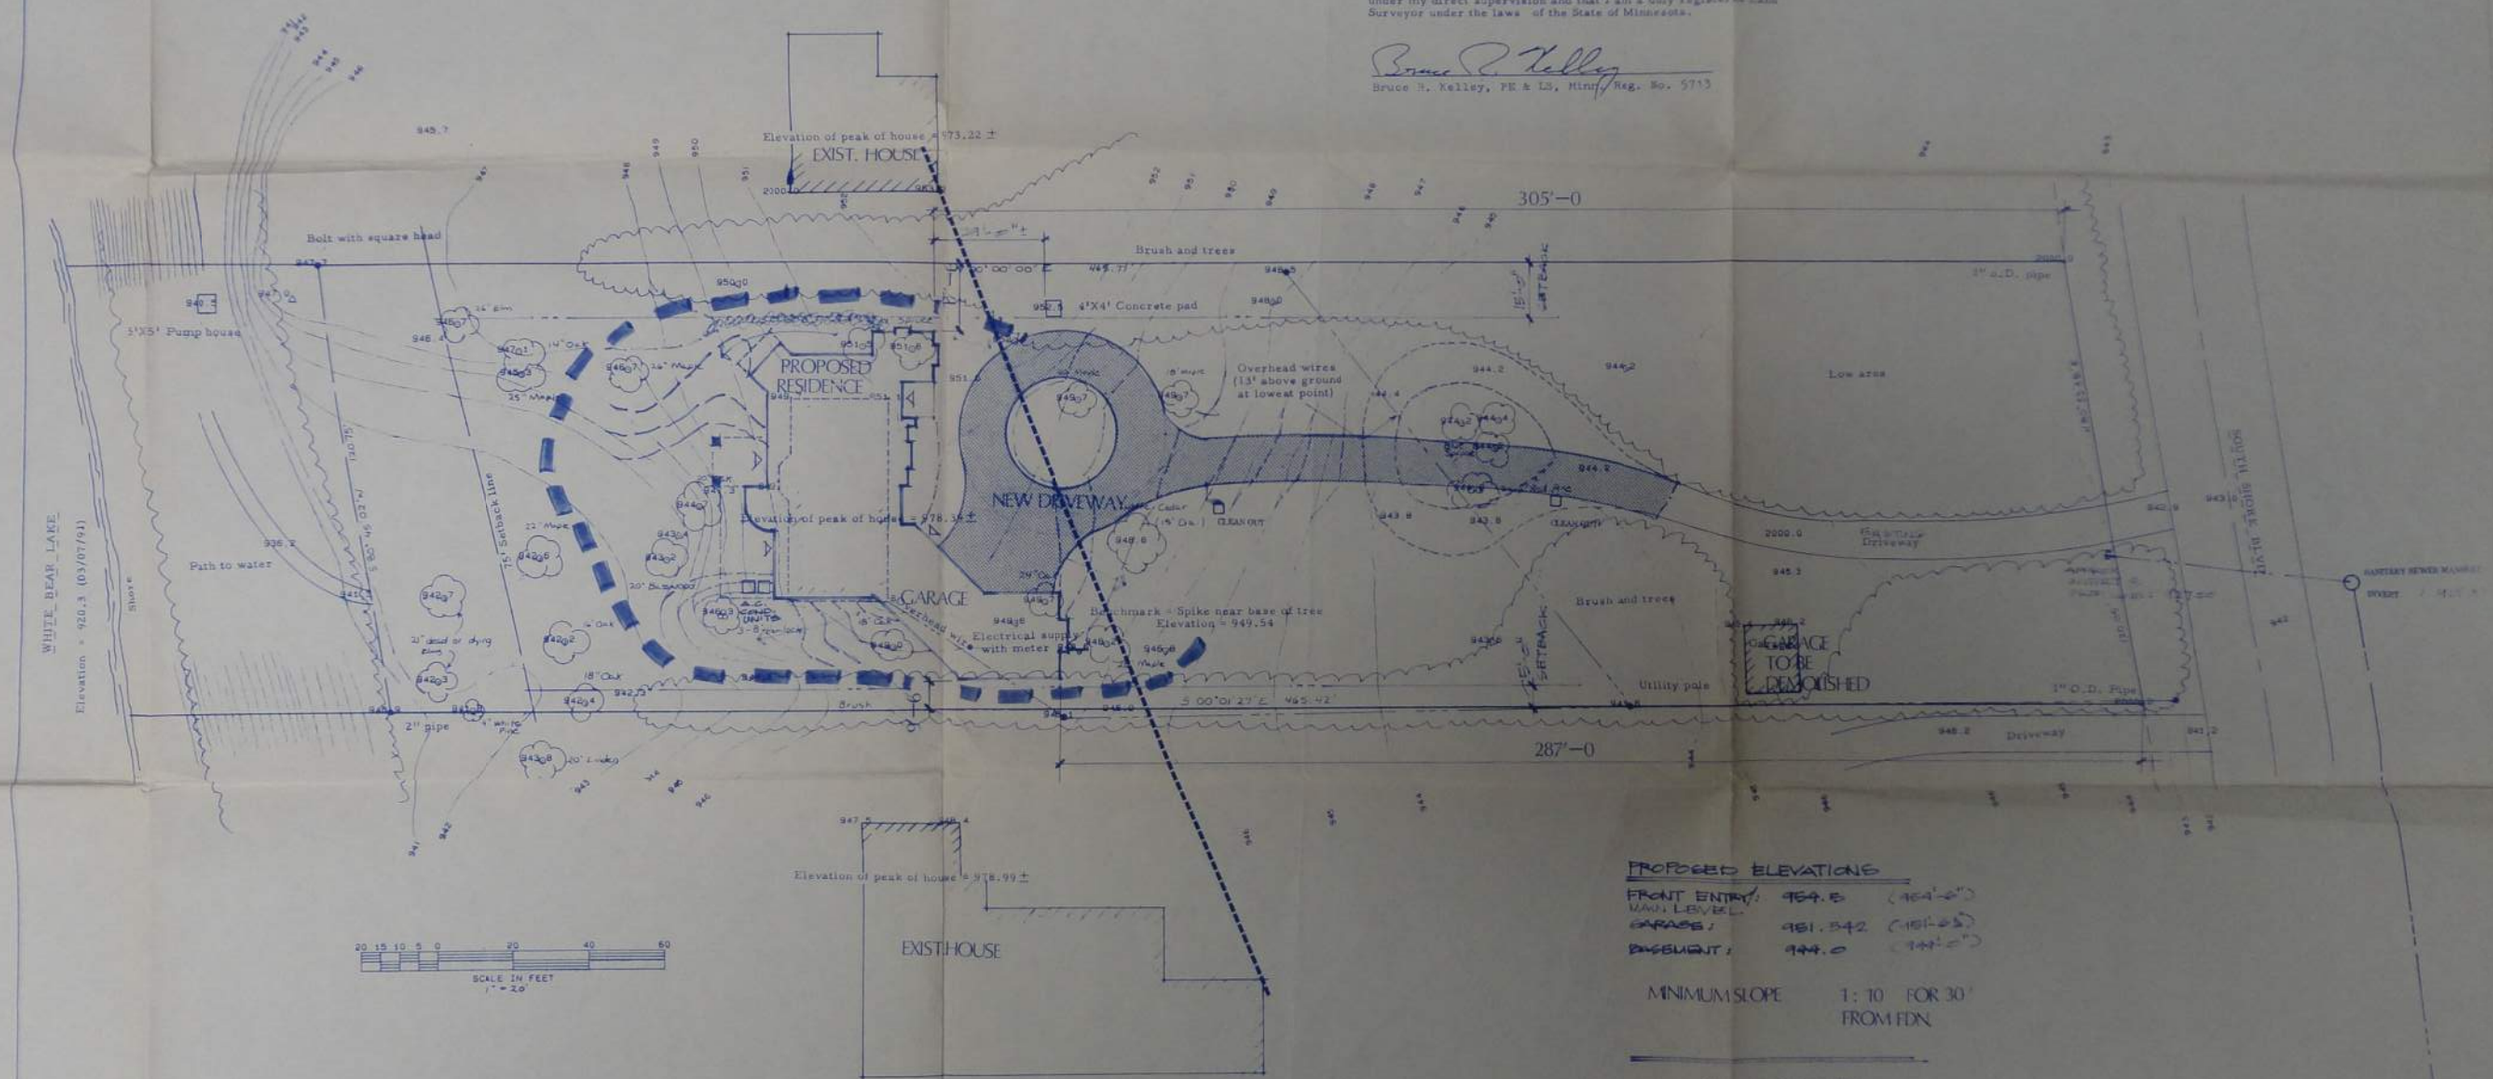

PROPOSED ELEVATIONS

FRONT ENTRY: 954.5 (954'-6")

MAIN LEVEL

GARAGE: 951.542 (951'-6½")

BASEMENT: 944.0 (944'-0")

MINIMUM SLOPE 1:10 FOR 30' FROM FDN.

NEW CONTOURS

EROSION CONTROL

JOHNSON SURVEYING INC SURVEYING & MAPPING HUDSON, WISCONSIN	COMMISSION NO 491-1848 COMPUTED BY JSI DRAWN BY JWG DATE 7/13/91 REV. 8/28/91	SITE PLAN OF 2403 SOUTH SHORE BLVD. WHITE BEAR LAKE, MINN. SURVEYED FOR: C. C. CUDD CO.