OFFICE OF COUNTY ENGINEER
RAMSEY COUNTY
PROGRESSIVE ROAD MAP
OF
COUNTY ROAD G2

FROM LEXINGTON AVE. TO HODGSON RD.

TOTAL LENGTH 6662.85 FT. 1.30 MILES
SCALE 1"=100'

CONVENTIONAL SIGNS & ABBREVIATIONS

ITEM	CONVENTION ABBREV.	ITEM	ABBREV.
Swamp Line		Building	B
Section Line		Corner Cut, Right-of-Way	C
Section Cor.		Railroad Cut-Line, Owners Road	R
City or Village Limit		Unimproved Road (Future)	U
Right of Way Line	R/W	Fence Line	F
Property Line	P/L	Post Line	P
Created or Exist. Lot Line		Telephone	TEL
Exist. Road Centerline		Power	PWR
Exist. & Proposed Tr. Road		Gate	G
Trunk Line	TK	Intersection Angle	
Exist. Entrance		Point of Curve	P.C.
Exist. Culvert		Point of Tangent	P.T.
Retaining Walls		Intersection	I.P.
Spring Line		Curve	C
Grade Line		Tangent	T
Cut	C		
Fill	F		
Rock			
Rock Protection			
Catch Basin			
Manhole or Telegraph Pole			
Guy Wire			
Trees			
Shrubbery, Signs			
Buildings			
Gasoline Station			
Railroad Crossing			

Surveyed by	Date
Mapped by	Date
Revised by	Date

KEY MAP

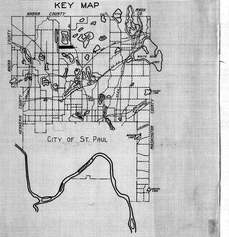

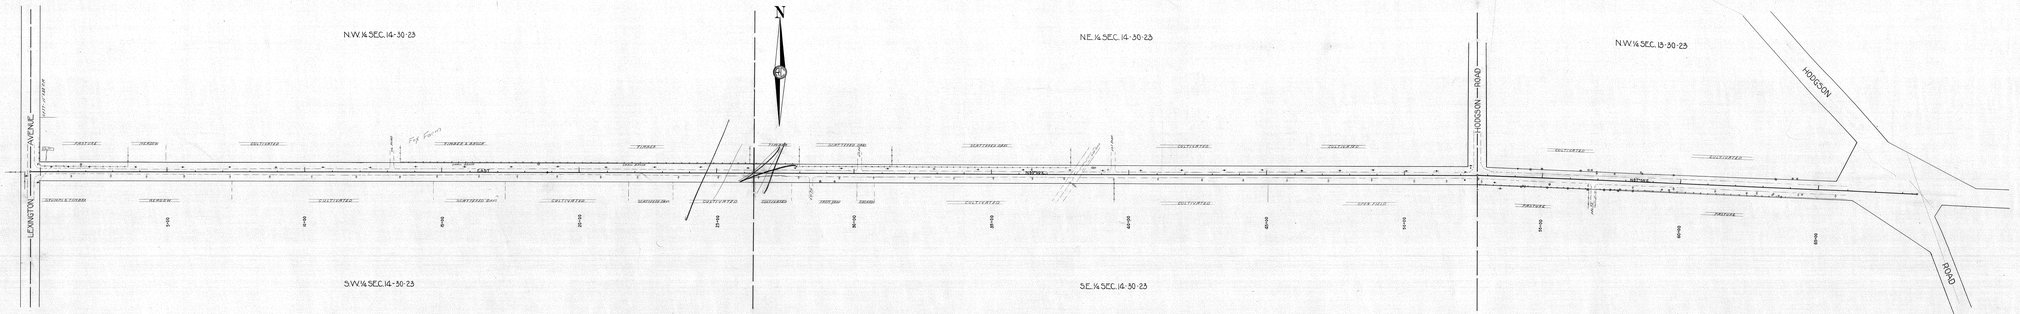

COUNTY ROAD G 2