OFFICE OF
RAMSEY COUNTY ENGINEER
ST. PAUL, MINNESOTA

ROAD RIGHT-OF-WAY AT INTERSECTION OF VICTORIA ST. & CO. ROAD "A2"

Scale - 1" = 100'

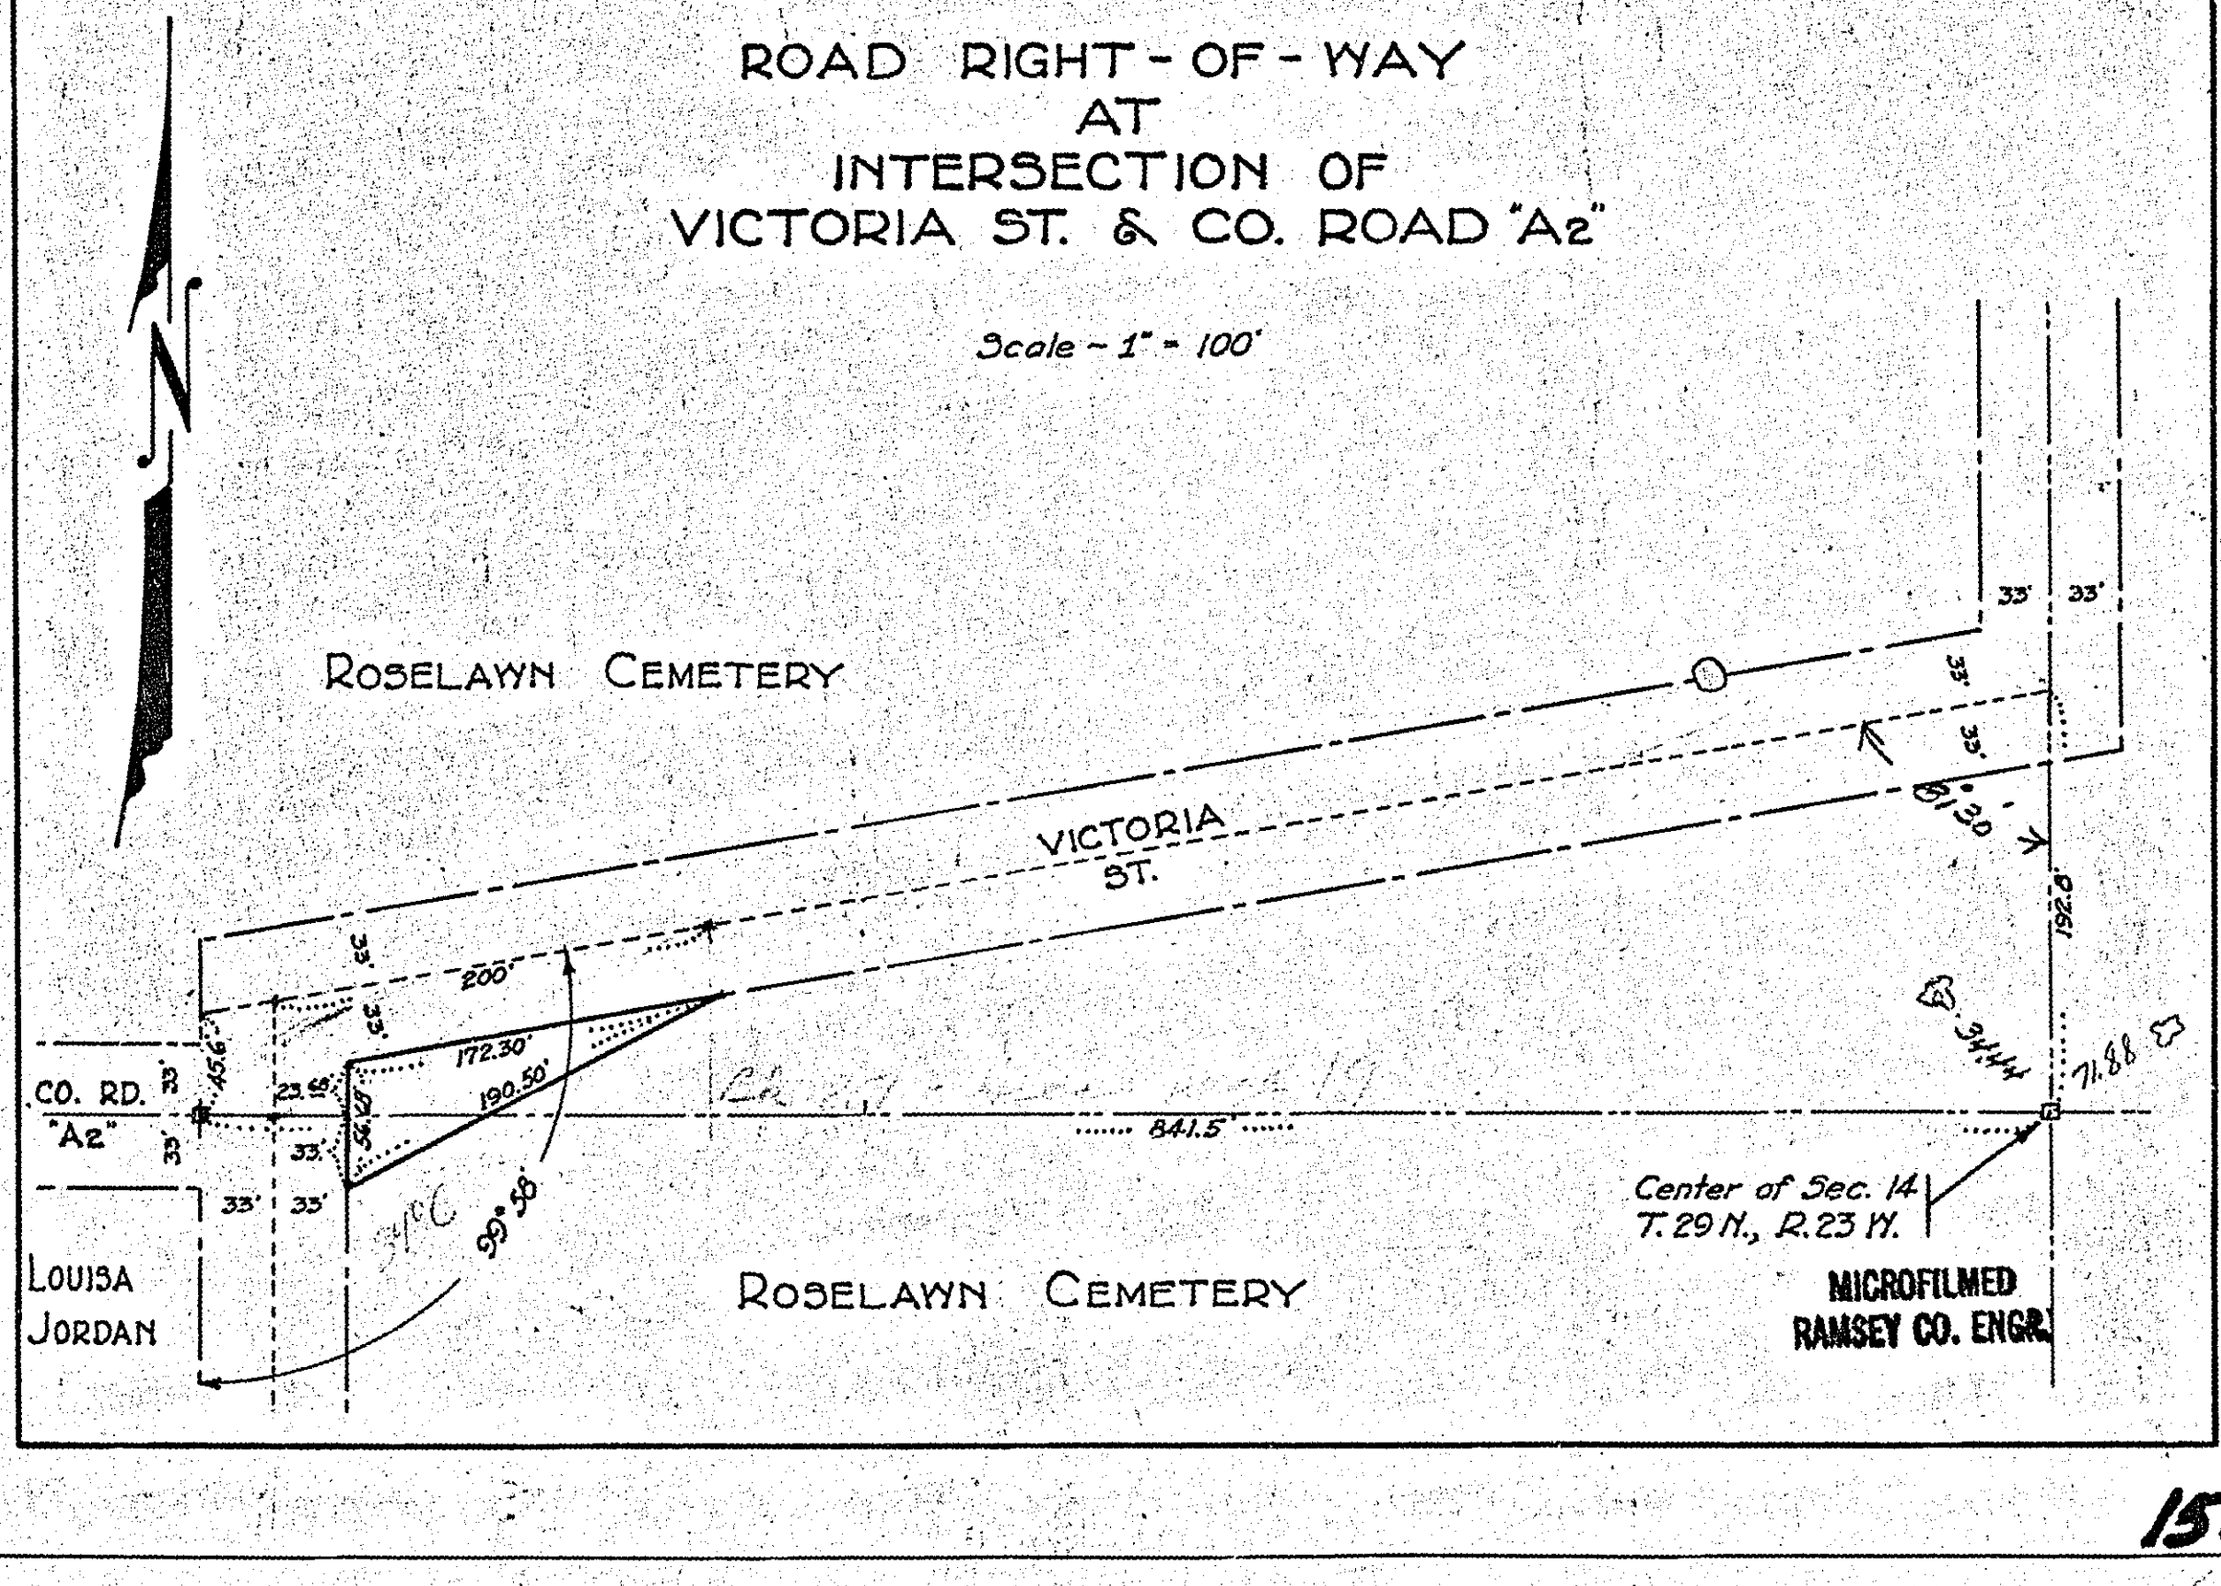

MICROFILMED
RAMSEY CO. ENGR.

158