PLAN
SURVEYED
PLOTTED
NOTE BOOK
GRADES CHECKED
NO.
ALIGNMENT CHECKED
RT. OF WAY CHECKED
BY
DATE

PROFILE
SURVEYED
PLOTTED
NOTE BOOK
GRADES CHECKED
NO.
B. MS. NOTED
STRUCTURE LOCATIONS CHKD
BY
DATE

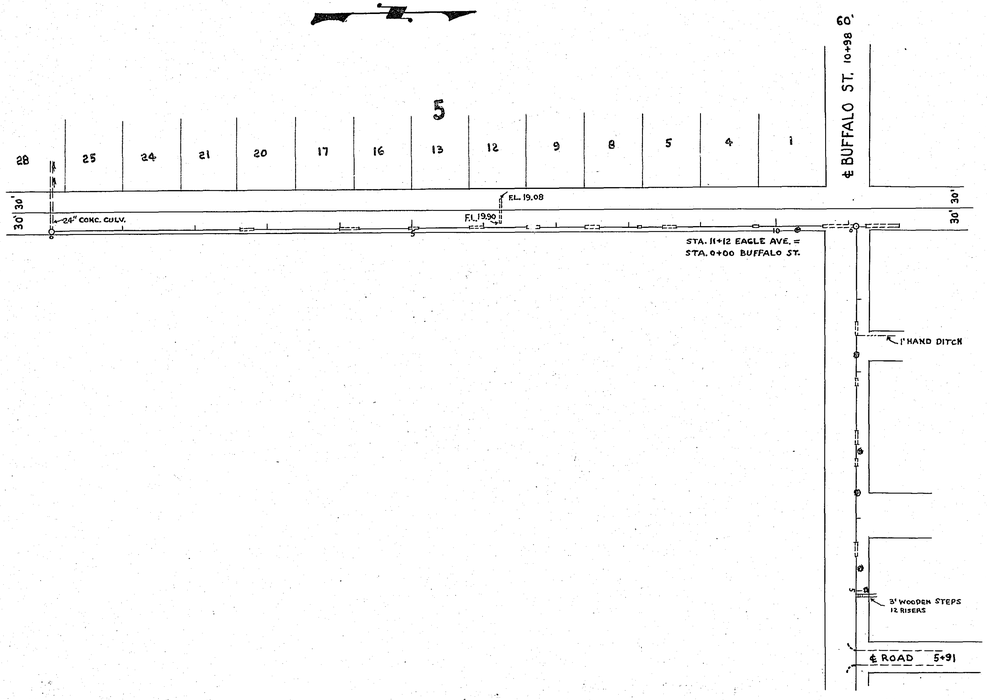


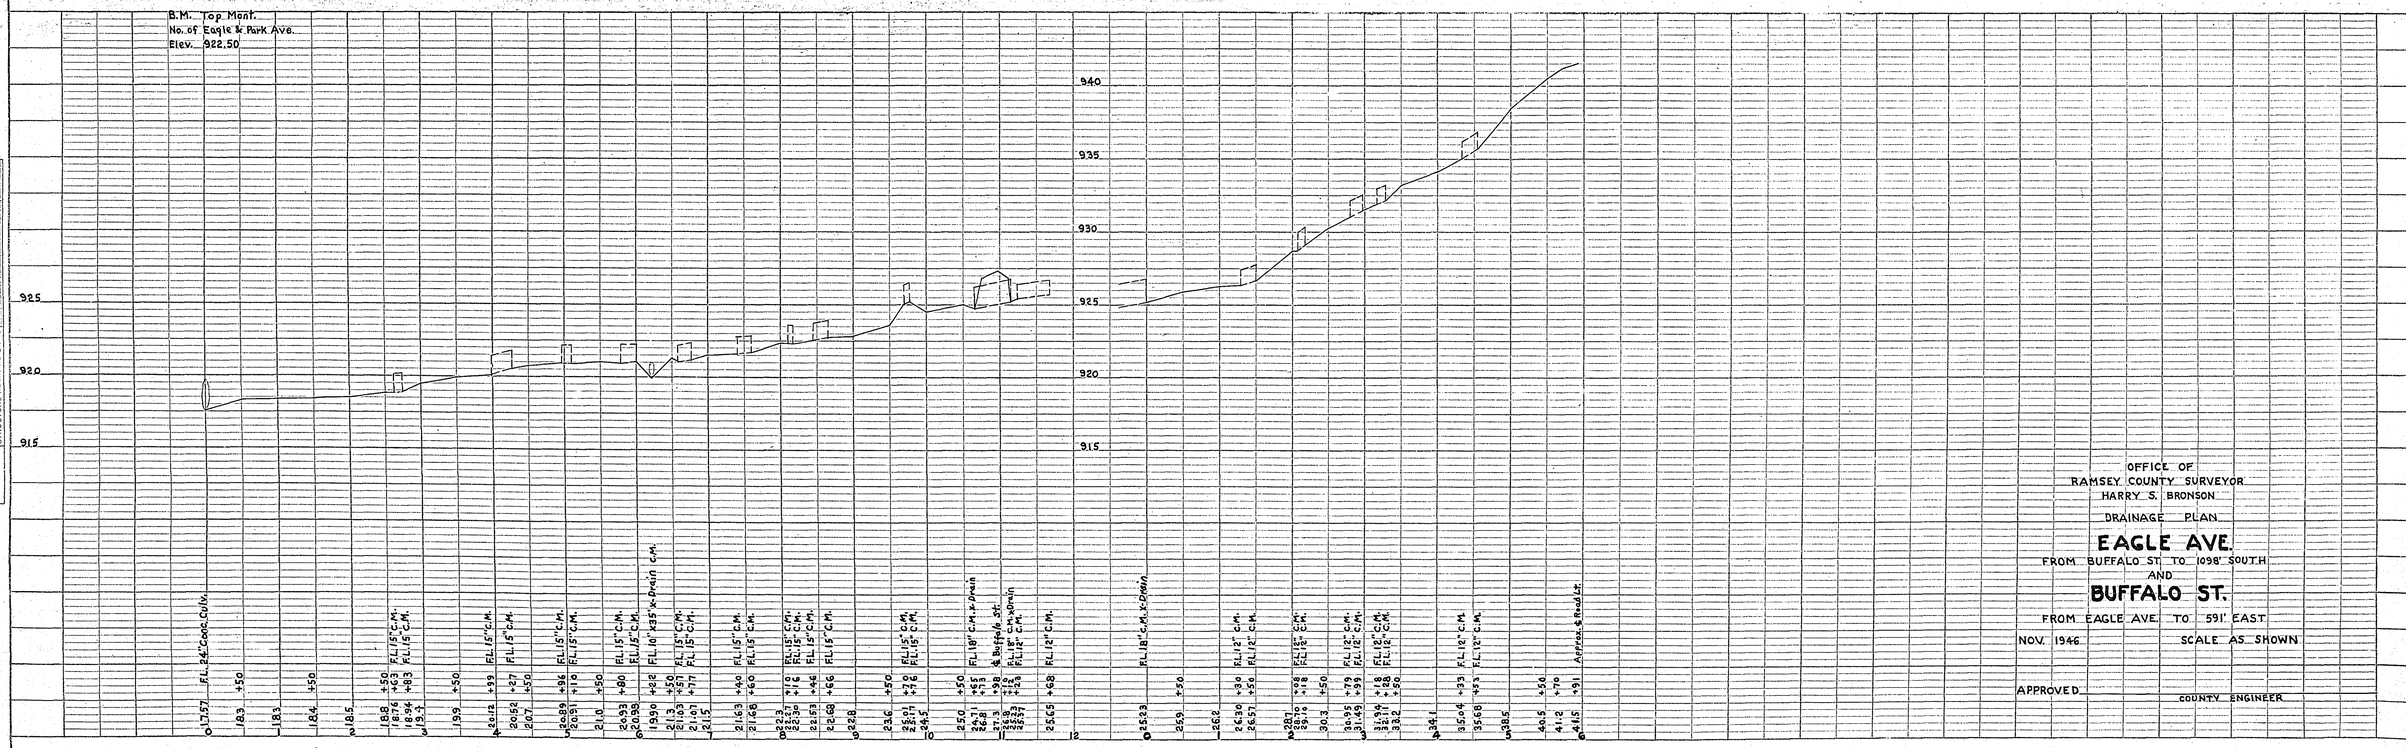


OFFICE OF
RAMSEY COUNTY SURVEYOR
HARRY S. BRONSON

DRAINAGE PLAN

# EAGLE AVE.
FROM BUFFALO ST. TO 1098' SOUTH
AND
# BUFFALO ST.
FROM EAGLE AVE. TO 591' EAST

NOV. 1946 SCALE AS SHOWN

APPROVED _____
COUNTY ENGINEER

PLATE 1—PLAN—PROFILE O. P. R. & R. E. STANDARDS
REUFFEL & ESSER CO. NEW YORK

K & E CO. No. 345-1

3369