PUMPING STATION FOR SILVER LAKE WELL

St. Paul, Minn - 1913.

SCALE 1/2" = 1'-0"

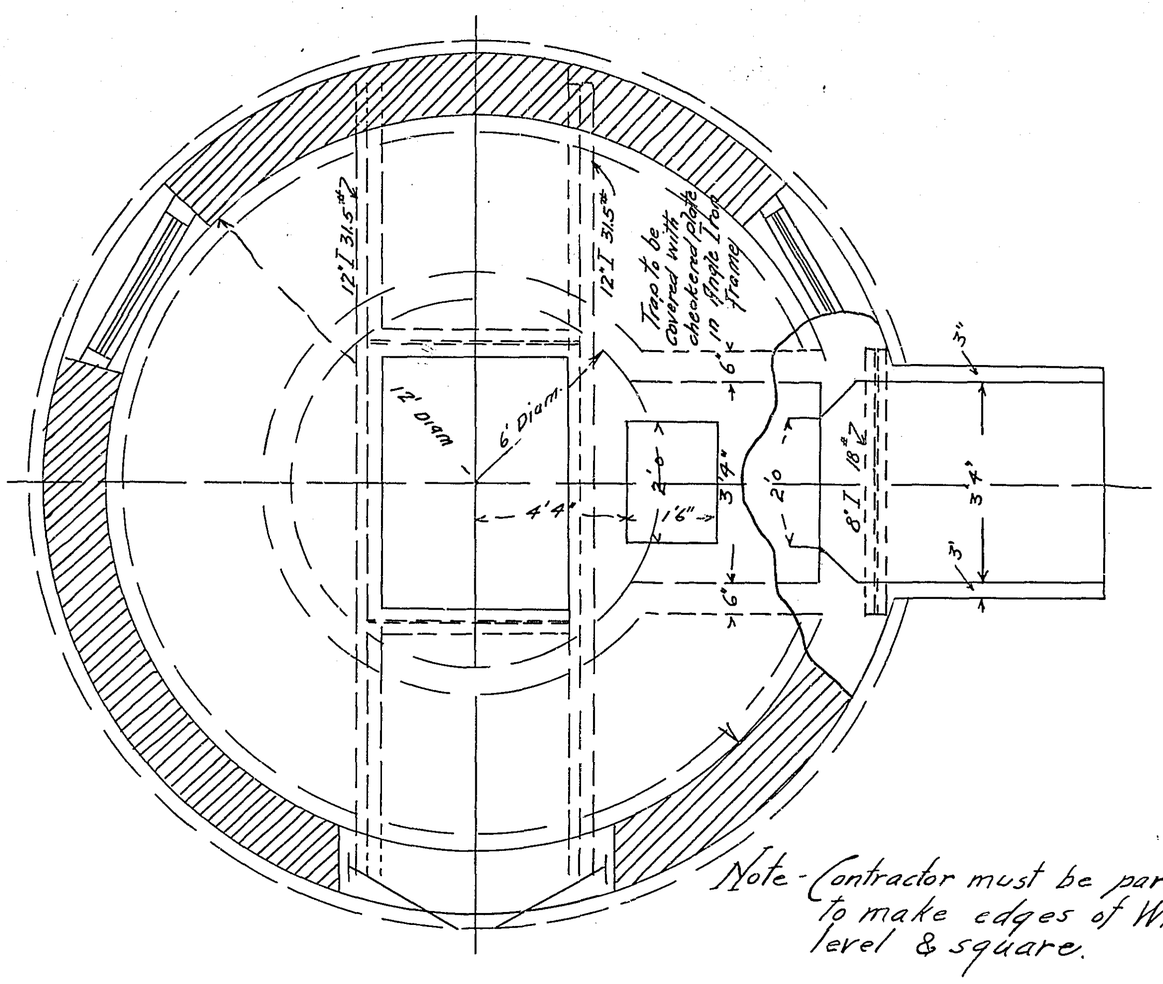

Note - Contractor must be particular to make edges of Wier sharp level & square.

PLAN VIEW.

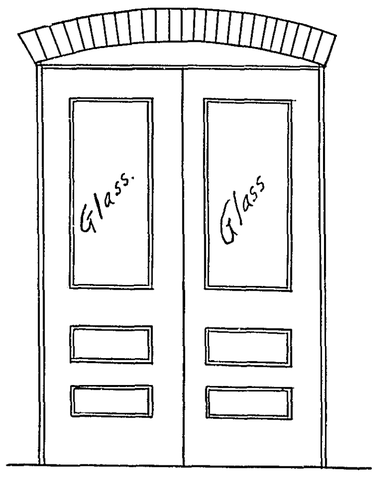

DETAIL OF DOOR.

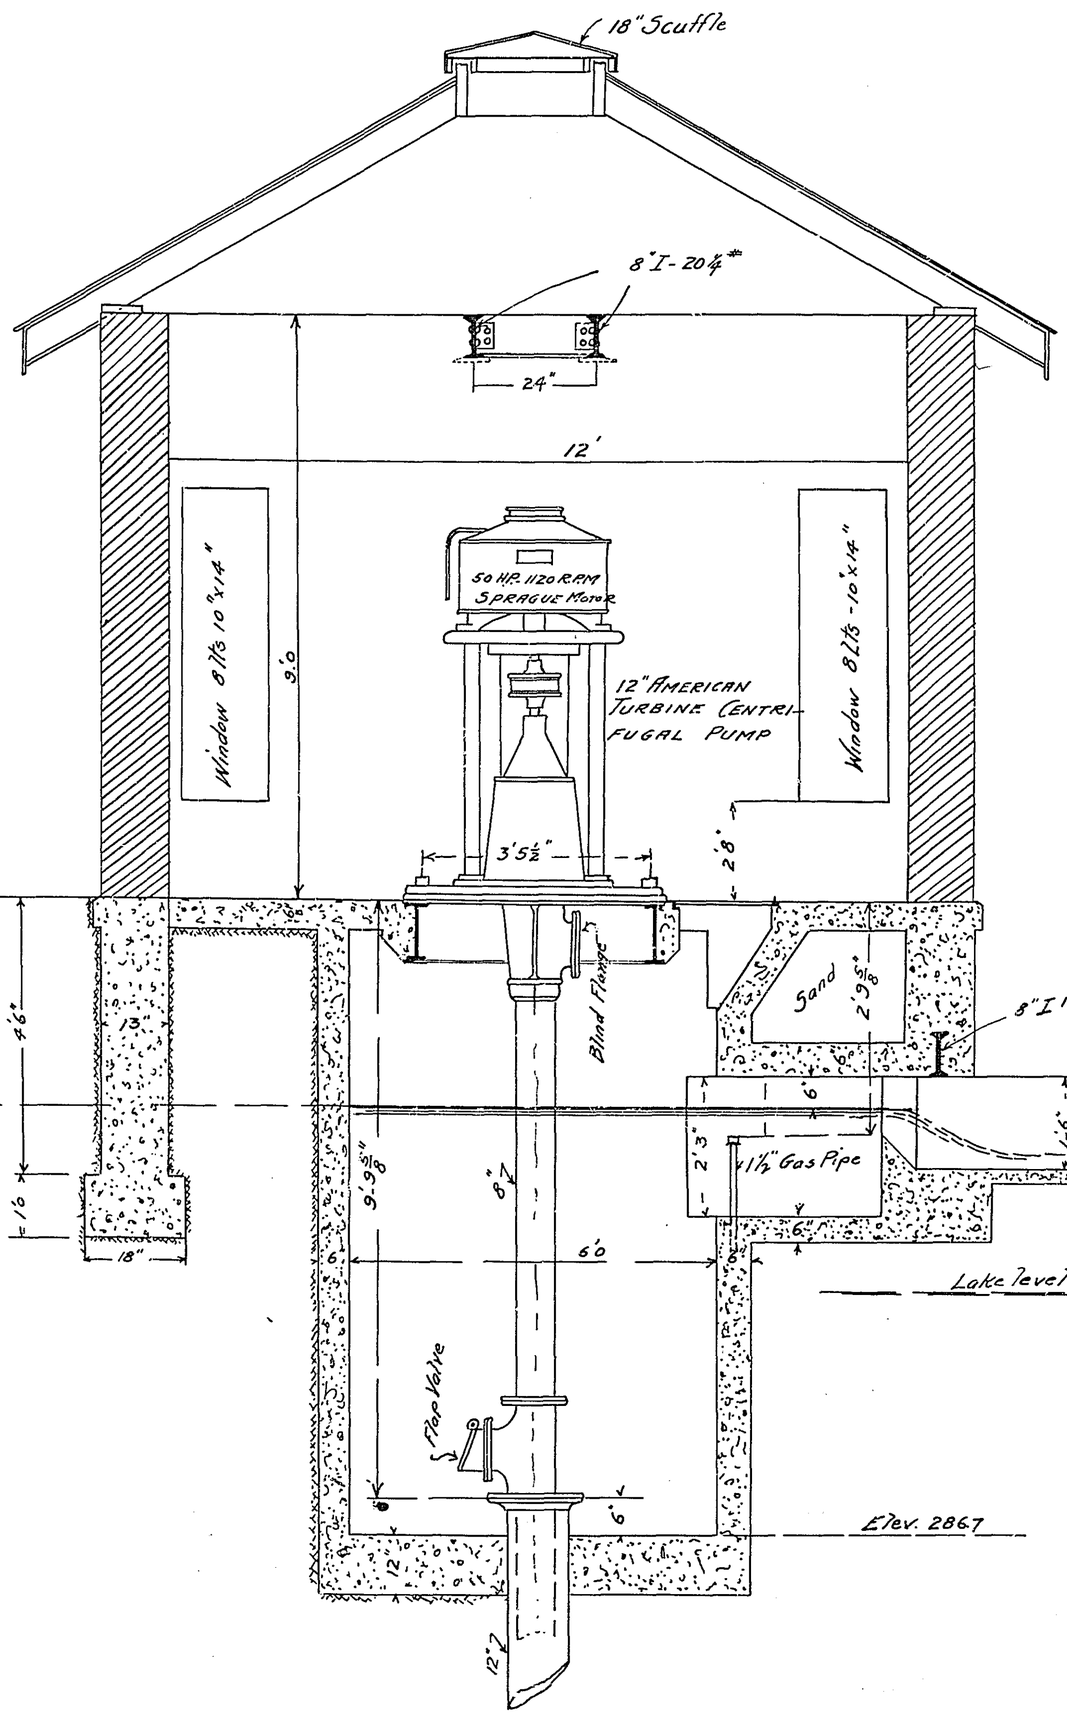

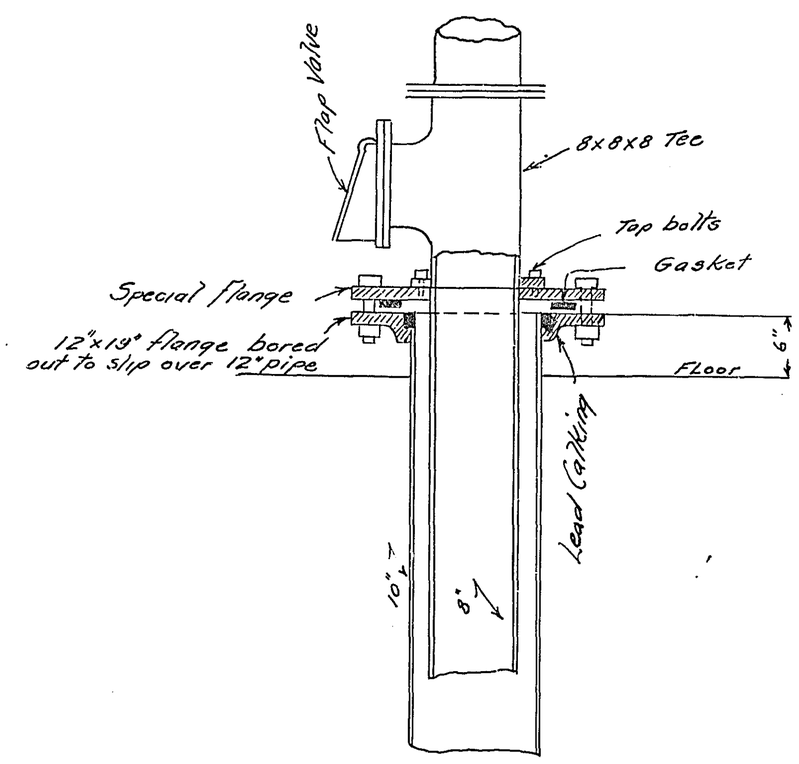

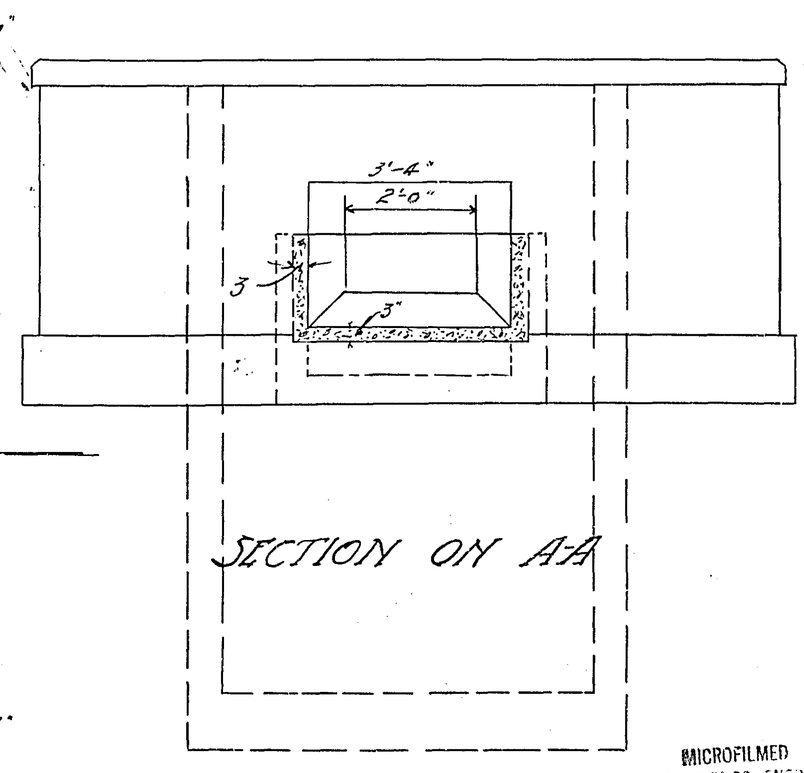

SECTION ON A-A

MICROFILMED
RAMSEY CO. ENG.