

OFFICE OF COUNTY ENGINEER RAMSEY COUNTY PROGRESSIVE ROAD MAP OF


FROM

TO

TOTAL LENGTH FT. MILES
SCALE: 1" = 100'

CONVENTIONAL SIGNS & ABBREVIATIONS				
ITEM	CONVENTION	ABBREV.	ITEM	ABBREV.
County Line	---		Surfacing	S
Township Line	---		Sectional Conc. Culv. (light type)	RA
Section Line	---		Sectional Conc. Culv. (heavy type)	PA
City or Village	---		Corrugated Metal Culvert	CM
Fence	---		Vitrified Clay Pipe	V.P.
Right-of-Way Line	---	R.O.W.	Cast Iron Pipe	C.I.P.
Earth Road - not standard	---	Rd.	Private	Pri.
Graveled on Grade not standard	---	G.	In place	Imp.
Graded to Standard	---	Gr.	Right	RI.
Graded & Graveled to Stand.	---	Gr. & G.	Left	LI.
Bituminous Treated	---	Bit.Tr.	Intersection Angle	Δ
Paved	---	Pvd.	Radius	R
Farm Entrance	---	F.E.	Point of Curve	P.C.
Railroads	---	R.R.	" Tangent	P.T.
Retaining Walls	---	R.W.	" Intersection	P-I
Guard Rail	---	G.R.	" on Curve	P-O-C
Survey Line	---	Δ	" Tangent	P-O-T
Gravel Pit	⊙			
Sand Pit	⊙			
Clay Pit	⊙			
Culverts				
" Plain	---			
" With Headwalls	---			
Manhole	⊙	M.H.		
Catch Basin	⊙	C.B.		
Electric Poles	⊙	P.P.		
Telephone or Telegraph Poles	⊙	T.P.		
Trolley Poles	⊙	Tr.P.		
Road Lamps	⊙	R.L.		
County Marking Signs				
" Guide	⬆	M. sign		
" Caution	⬆	C. sign		
" Reflector	⬆	C. sign		
" Rail Crossing	⬆	R. sign		
" Rail Crossing	⬆	R.R. sign		
Railroad - Crossing Sign	⬆	Xing sign		

KEY MAP

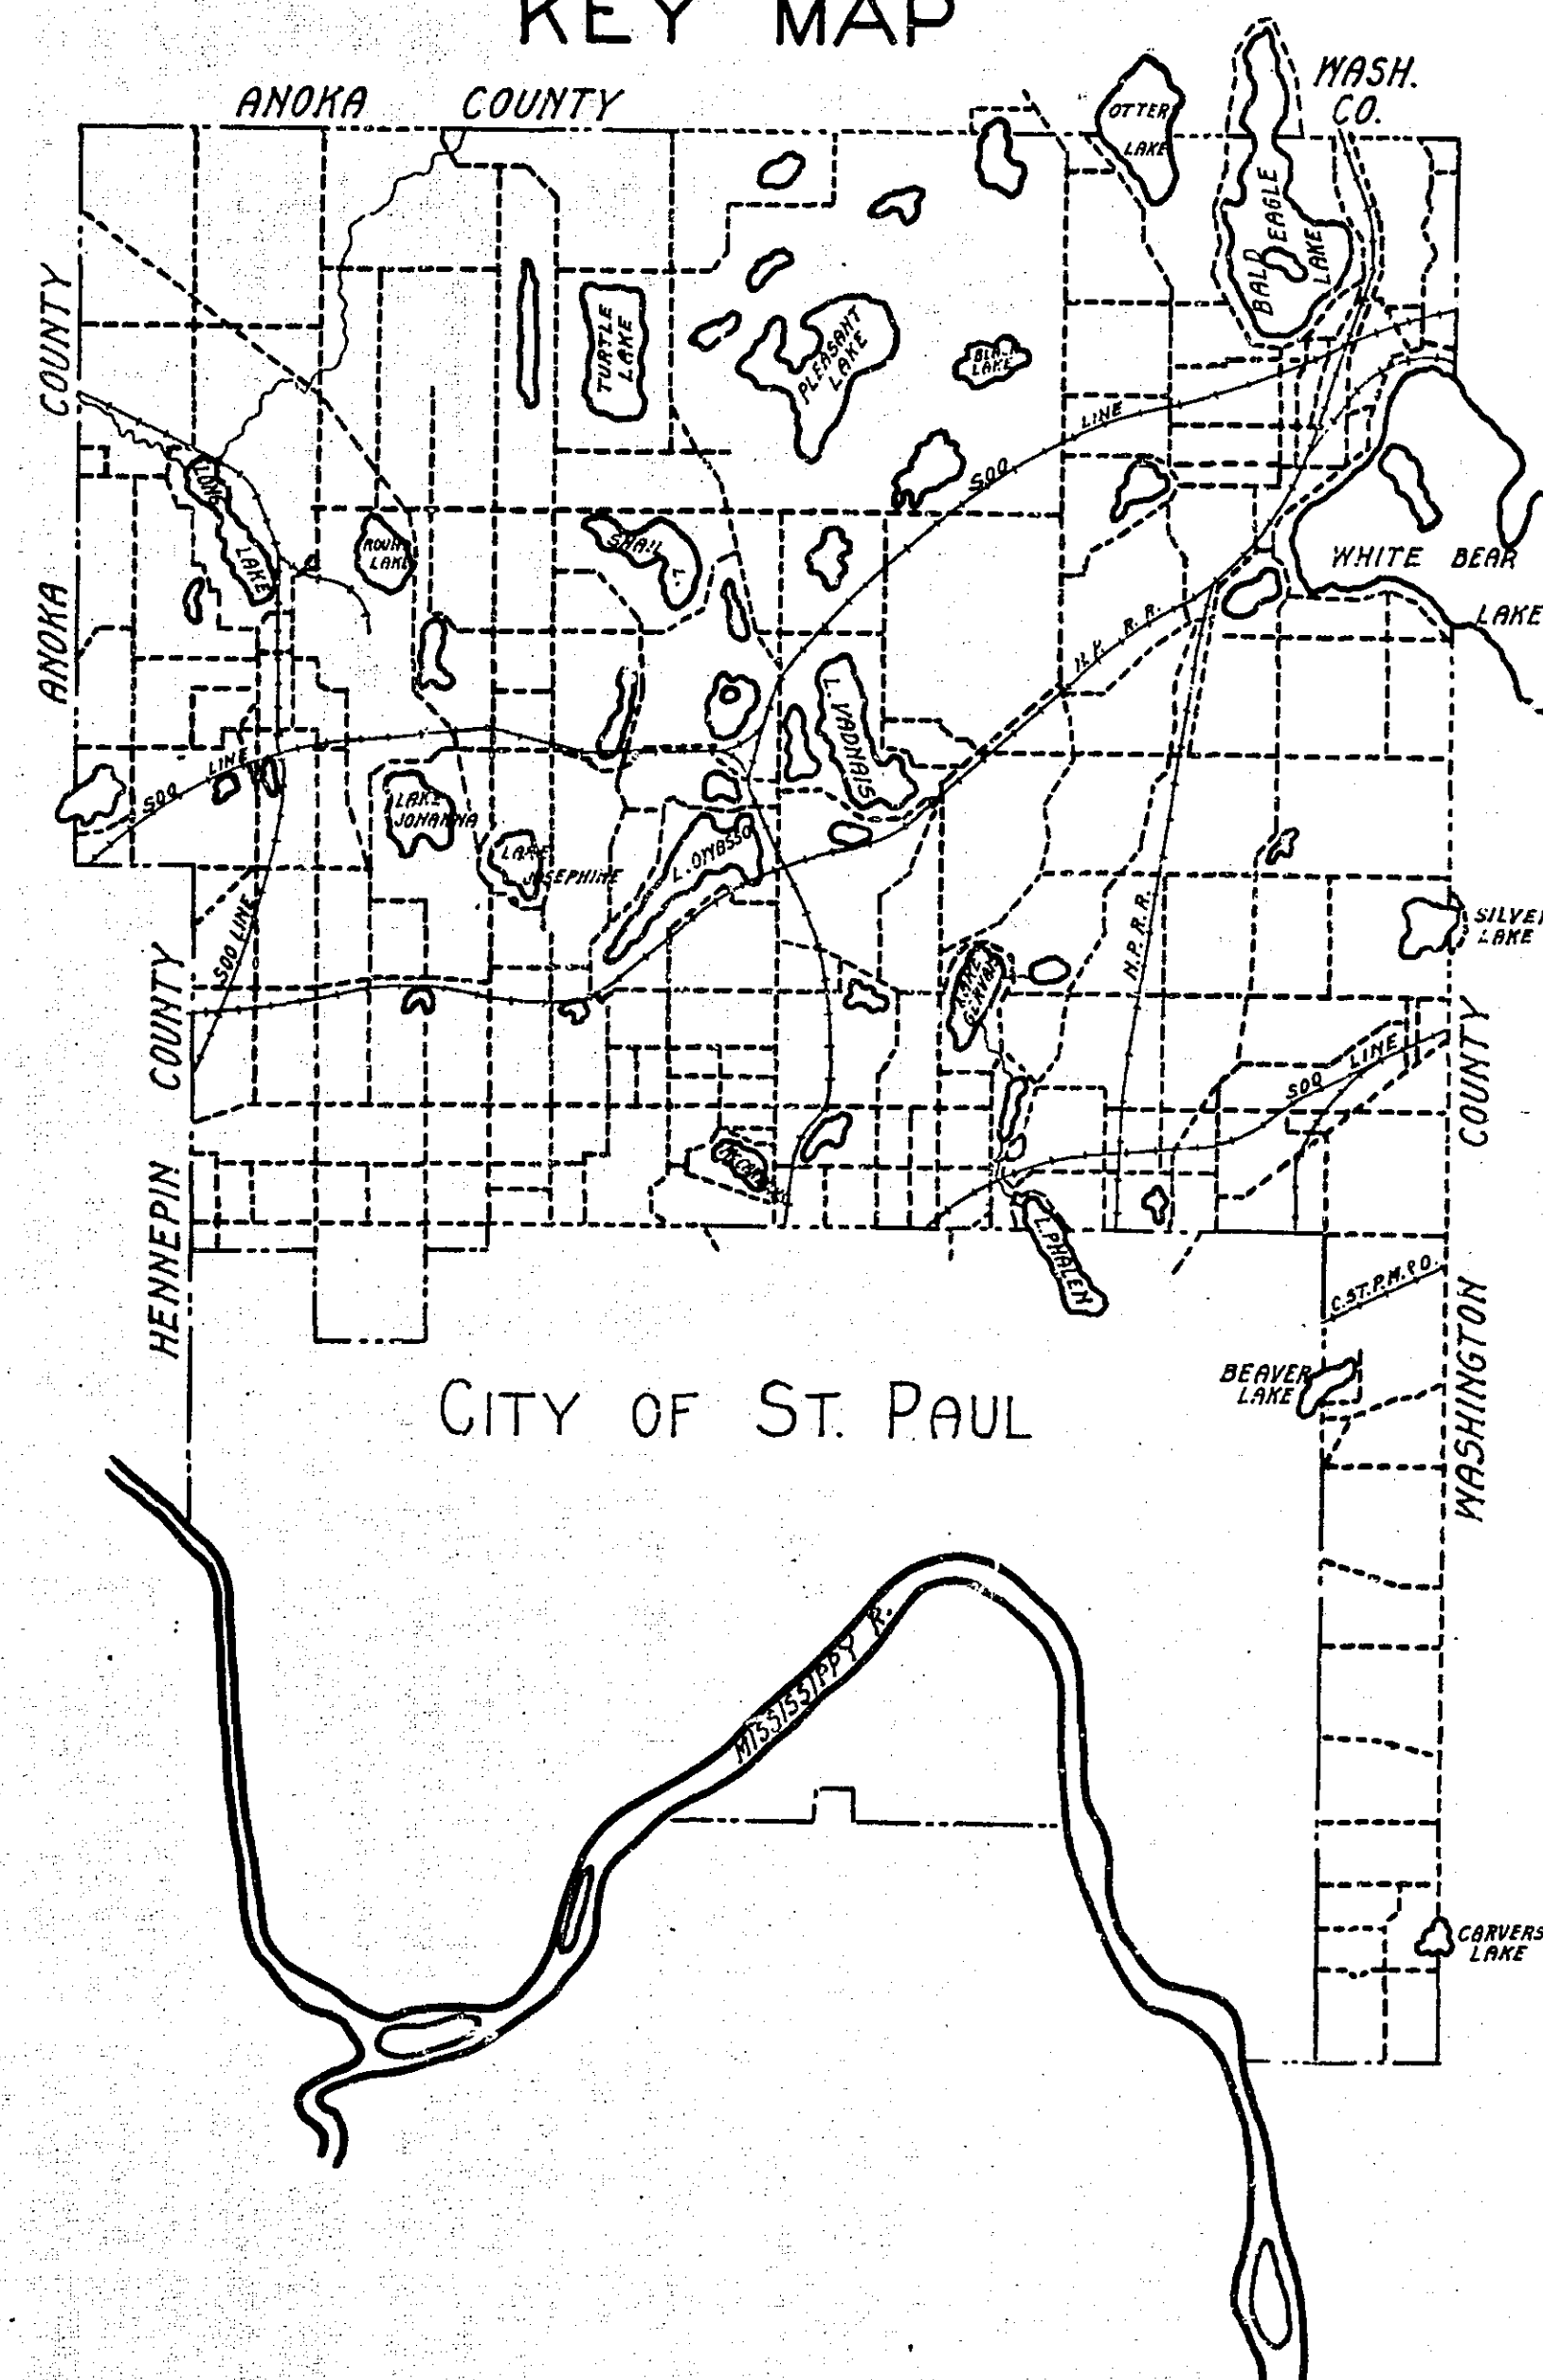

N.W. 1/4 SEC. 17-29-23

S.W. 1/4 SEC. 17-29-23

P.O.T. 0+00

P.O.T. 5+14.20

PI. 13+23.95
Δ 26°33' R.
PI. 13+13.90
Δ 26°33' L.

20XF1/12

N.E. ¼ SEC. 17-29-23

FROM
HERE

JUNE
1938

20+00

25+00

30+00

35+00

40+00

45+00

50+00

S.E. ¼ SEC. 17-29-23


P.O.T. 26+47.2

P.O.T. 46+67.40

20X-F, 2 / 12

FROM
HERE

June
1938

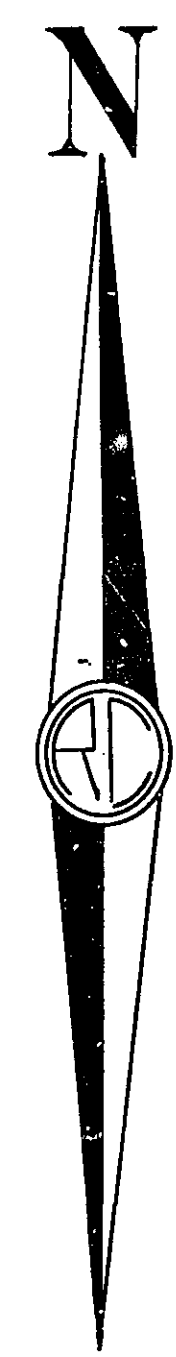

N.W. 1/4 SEC. 16-29-23

AVENUE
CLEVELAND

Gust and Louis Loftus

FARM YARD

CULTIVATED

Bog

Alfred Loeffel

Green House

Sibylla Hardy

MEADOW

Alfred Loeffel

CULTIVATED

Alfred Loeffel

MEADOW

Henry Peschkin

LAWN

GARDEN

CULTIVATED

WASTE LAND

University of Minnesota

Nursery

NURSERY

Theresia Sonderman

Anna Schmeltz

John L. Hawkins

CULTIVATED

Louis R. O'Connell

William F. Lindig

Edward C. and Julia Snelling Lindig

CULTIVATED

Frank O. Wilzbacher

S.W. 1/4 SEC. 16-29-23

P.O.T. 46+67.40


P.L. 52+96.30
Δ=00°11' L.

P.O.T. 60+14.75

P.O.T. 77+06.10 P.O.T. 77+69.7

F 3 / 12

NE 1/4 SEC. 16-29-23

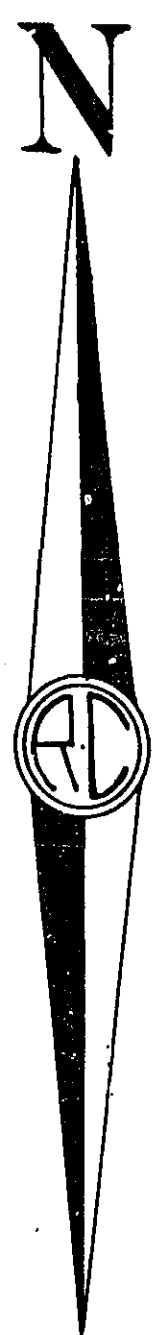

75+00

Henry Peschkin

Sibylla H. Mertes

Sibylla Mertes

A. R. and Isabel G. Robertson

William S.

GARDEN

CULTIVATED

LAWN

CULTIVATED

MEADOW

WOODS

ORCHARD

TIMBER

Conc. steps

Old borrow pit

Pot Hole

125+00

105+32.5 VP Drain

105+20

75+00

CULTIVATED

Frank O. Wilzbacher

University of Minnesota

CULTIVATED

State of Minnesota

CULTIVATED

Geo. Benz and Sons

MEADOW

75+00

80+00

95+00

90+00

95+00

100+00

105+00

SE 1/4 SEC. 16-29-23

P.O.T. 77+06.10 P.O.T. 77+69.7



P.I. 105+52.70
Δ=00°47' L.



F 4 / 1 2



N.W. 1/4 SEC. 15-29-23

William Schacht

William Schacht

Mary Diedrich

Hilma S. Anderson

Nicholas Pothan Jr.
Thomas McNary et al

Nicholas Pothan Jr.

H. S. Foster

Nicholas Pothan Jr.

M. H. Stryer et al

M. H. Stryer

Nicholas Pothan Jr.

MEADOW

CULTIVATED

MEADOW

FARM YARD

CULTIVATED

CULTIVATED

Benz and Sons

Minnesota Loan and Trust Co.

Joseph Barthel

Gottlieb and Richard Stoss

Gustaf Klatt

Nicholas J. Pothan

Agnes M. Clarizio

S.W. 1/4 SEC. 15-29-23

P.L. 105+52.70
Δ=00°47' L.

P.O.T. 132+00.75
= 132+00.95

F 5 / 1 2

This is a detailed plat map of the S.W. 1/4 SEC. 14-29-23. The map shows several land parcels with the following owners and details:

- Hoffman:** Located in the top left corner. The parcel is labeled "YARD" and "CULTIVATED". It has a survey measurement of 163+00 P.M. and a distance of 100.75.
- Theodore E. Zwieg:** Located in the top middle. The parcel is labeled "CULTIVATED". It has a survey measurement of 165+00 P.M. and a distance of 100.75.
- Harry M. Turner:** Located in the top right. The parcel is labeled "CULTIVATED". It has a survey measurement of 170+00 P.M. and a distance of 100.75.
- Paul and Marie Goering:** Located in the bottom left. The parcel is labeled "CULTIVATED". It has a survey measurement of 163+00 P.M. and a distance of 100.75.
- Fred W. Stolp:** Located in the bottom middle-left. The parcel is labeled "CULTIVATED". It has a survey measurement of 165+00 P.M. and a distance of 100.75.
- Theodore Zweig:** Located in the bottom middle-right. The parcel is labeled "CULTIVATED". It has a survey measurement of 170+00 P.M. and a distance of 100.75.
- Louisa Jordan:** Located in the bottom right. The parcel is labeled "CULTIVATED". It has a survey measurement of 175+00 P.M. and a distance of 100.75.

The map also includes a street labeled "STREET" and a cemetery labeled "Roselawn Cemetery". A dashed line indicates the "VICTORIA" boundary. The map is titled "S.W. 1/4 SEC. 14-29-23" at the bottom.

$$\begin{array}{r} 176 + 48 \\ 158 + 39 \\ \hline 118 + 09 \end{array}$$

P.O.T. 171+48.55
Mon't.

P.O.T. 174+45.4

P.L. 176+48.50

S.W. 1/4 SEC. 13-29-23



F 7 / 1 2

N.W. 1/4 SEC. 13-29-23



Δ 33°32'
D. 18° Lt.

McCARRON'S BLVD. NO.

Δ 63°22'
D. 50° R.

McCARRON'S BLVD. SO.

5+00

10+00

S.W. 1/4 SEC. 13-29-23

N.W. 1/4 SEC. 18-29-22

RICE STREET

Δ 89°44'

5+00

10+00

15+00

S.W. 1/4 SEC. 18-29-22

P.O.T. 0+00

P.O.T. 9+30.15

P.O.T. 17+15.10

F-8/12

-22

N

N.E. 1/4 SEC. 18-29-22

171010
Point

200000
Point

15+00

20+00

25+00

30+00

35+00

40+00

45+00

S.E. 1/4 SEC. 18-29-22

P.O.T. 17+15.10

P.I. 24+16.15
 $\Delta = 00^{\circ}02' L$

F 9 / 1 2

N.W. ¼ SEC. 17-29-22

S.W. ¼ SEC. 17-29-22

45+00

50+00

55+00

60+00

65+00

70+00

75+00

P.I. 50+45.85
Δ=0°51' L.

P.O.T. 53+61.9

P.O.T. 73+36.8

P.I. 76+00
Δ=0°03' L.

STREET

McMENEMY

STREET

EDGEMONT

F-10/12

SEC. 17-29-22

N.E. 1/4 SEC. 17-29-22

N



Handwritten note:
Edgerton
4 AC 1/2 61.5
3/4

65+00

70+00

75+00

80+00

85+00

90+00

95+00

SEC. 17-29-22

S.E. 1/4 SEC. 17-29-22

EDGERTON STREET

P.O.T. 73+30.8

P.I. 76+64.10
Δ: 0°03'R.

P.O.T. 80+34.15

P.O.T. 95+77.2

F 1 1 / 1 2

N

N.E. 1/4 SEC. 17-29-22

STREET

EDGERTON

ARCADE STR.

60+00

65+00

90+00

95+00

100+00

S.E. 1/4 SEC. 17-29-22

P1.76+64.10
Δ=0°03'R.

P0.T.60+34.15

P0.T.95+77.2

P0.T.102+65.5

F 1 2 / 1 2