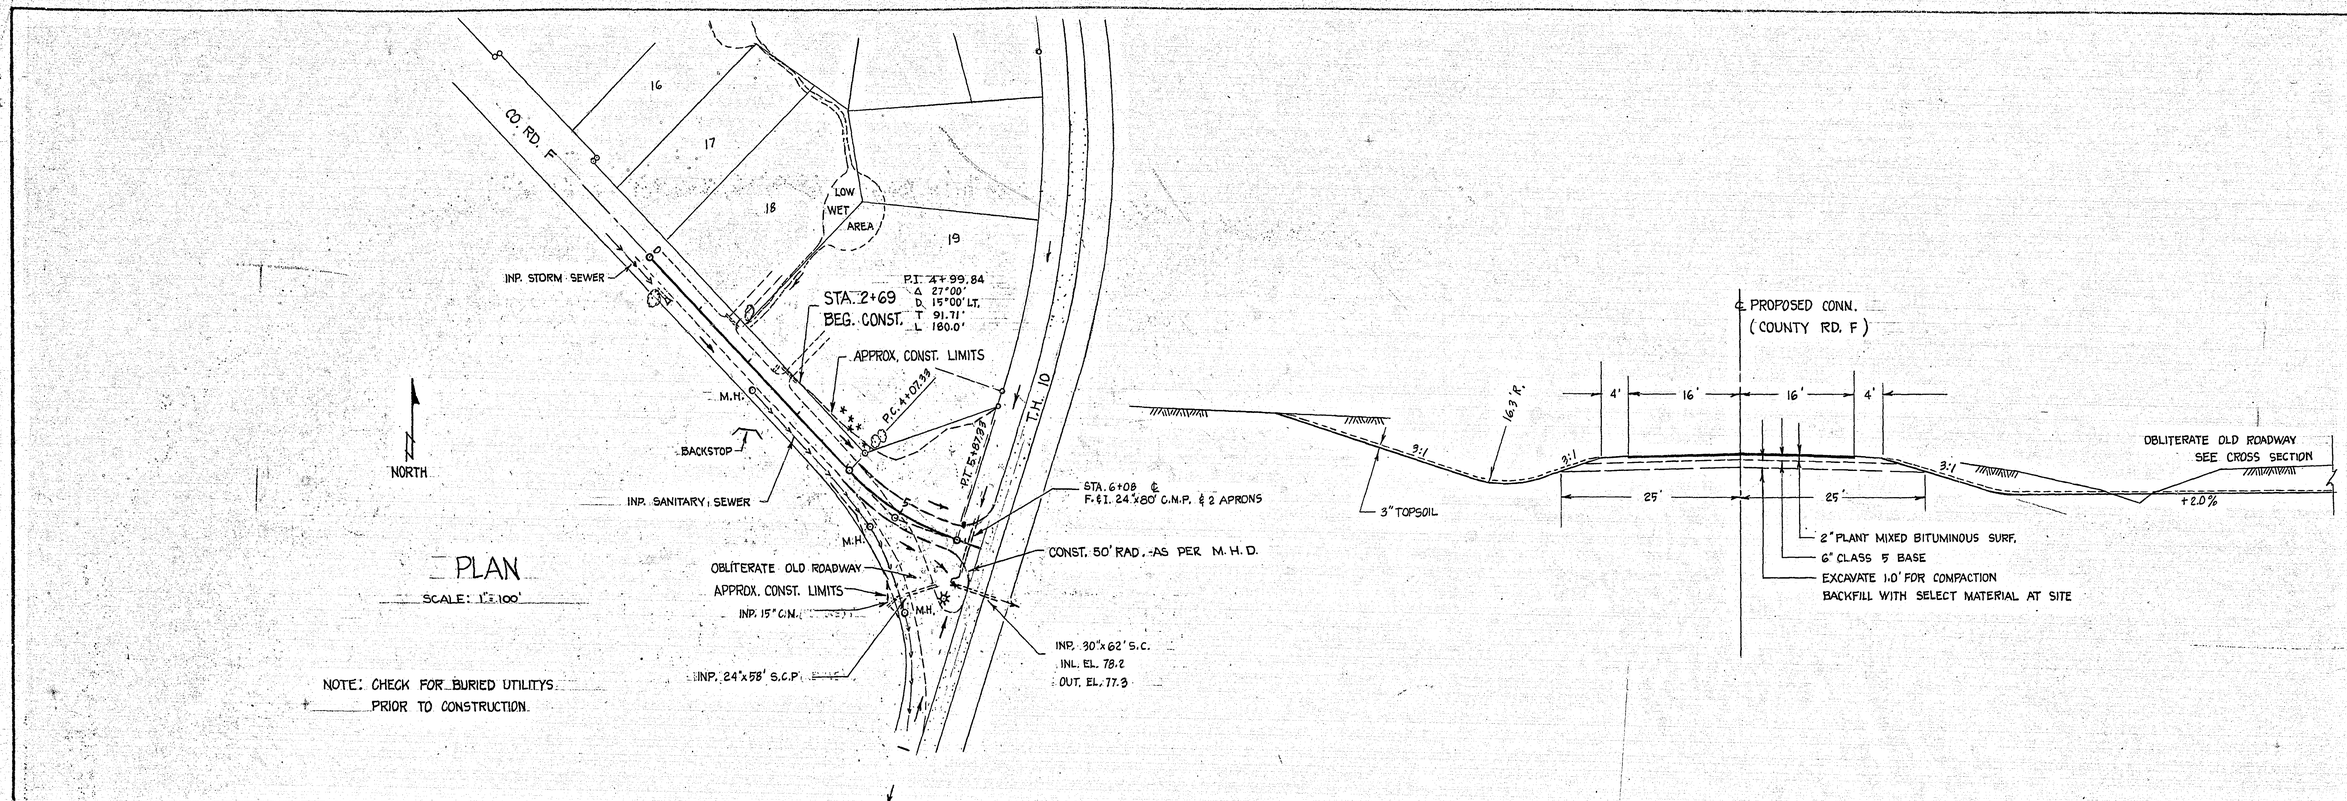

B.M. ELEV. 882.21
RR SPIKE IN PP - E. T.H. 10
LAKE LEVEL B.M.

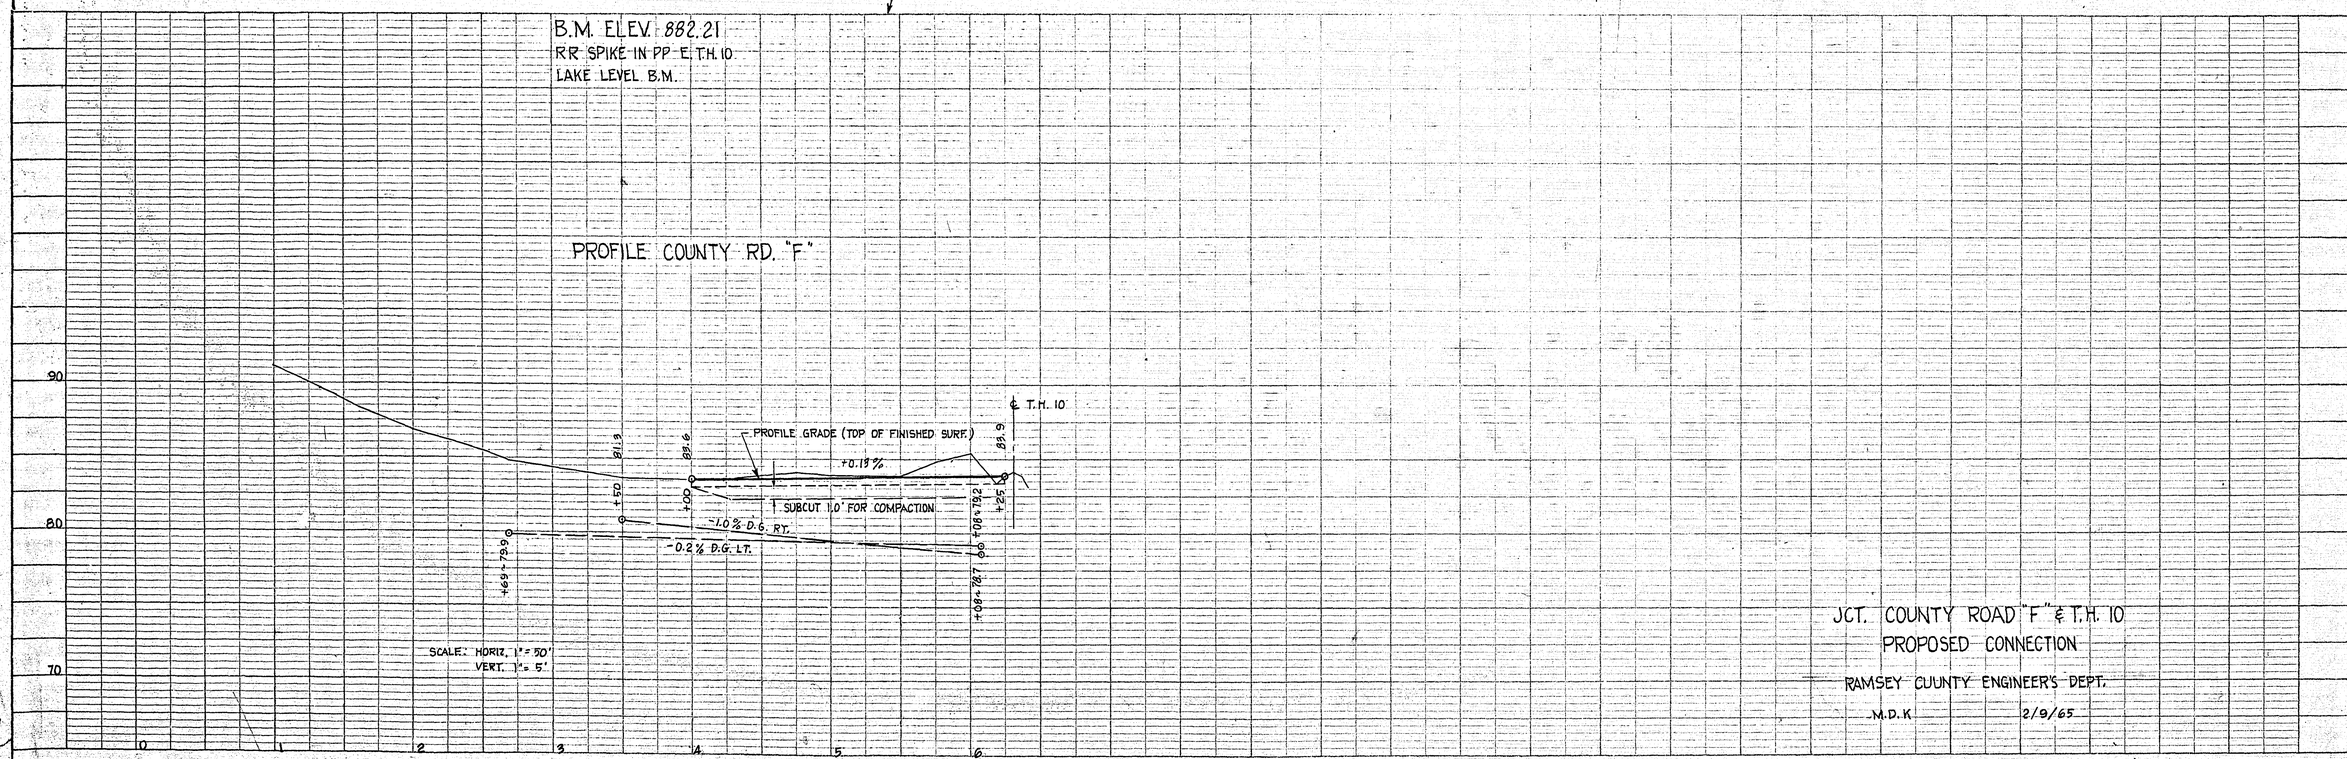

JCT. COUNTY ROAD "F" & T.H. 10
PROPOSED CONNECTION

RAMSEY COUNTY ENGINEER'S DEPT.

M.D.K 2/9/65

NO.			
HOLE BOOK			
6/MA			