Fed. Proj. No.

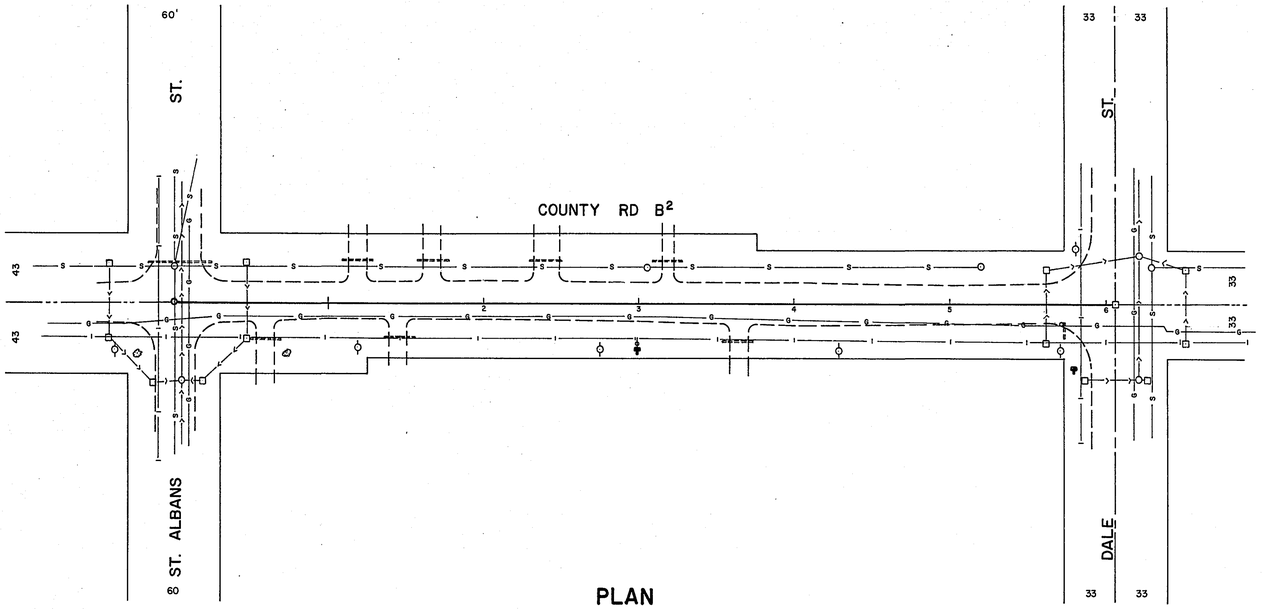

PLAN

B.M. 940.12
TOP OF HYD. S.W. COR.
B^2 AND DALE ST.

SCALE: VERT. 1" = 5'
HORIZ. 1" = 50'

PROFILE COUNTY RD. 'B2'

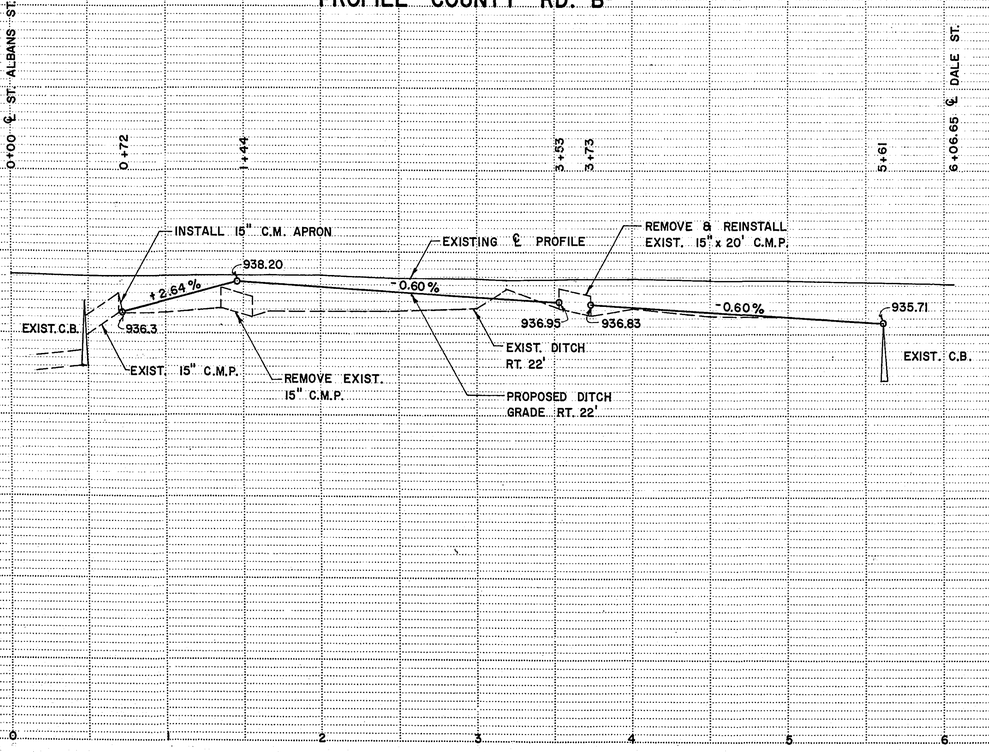

B.M. 938.02
P.P. S.E. COR.
B^2 AND DALE ST.

RAMSEY COUNTY ENGINEERS DEPT.

DEANE R. ANKLAN
COUNTY ENGINEER

PROPOSED DITCH REGRADING
FOR
COUNTY ROAD 'B2'

DRAWN RWD
DATE: 7-20-67

MICROFILMED
RAMSEY CO. ENGR.

COUNTY PROJ. NO. 67-111-M

Sheet No. 1 of 2 Sheets

NORSTAR ® No. 105-ST. PAUL-MINNEAPOLIS, MINNESOTA ®

16-116