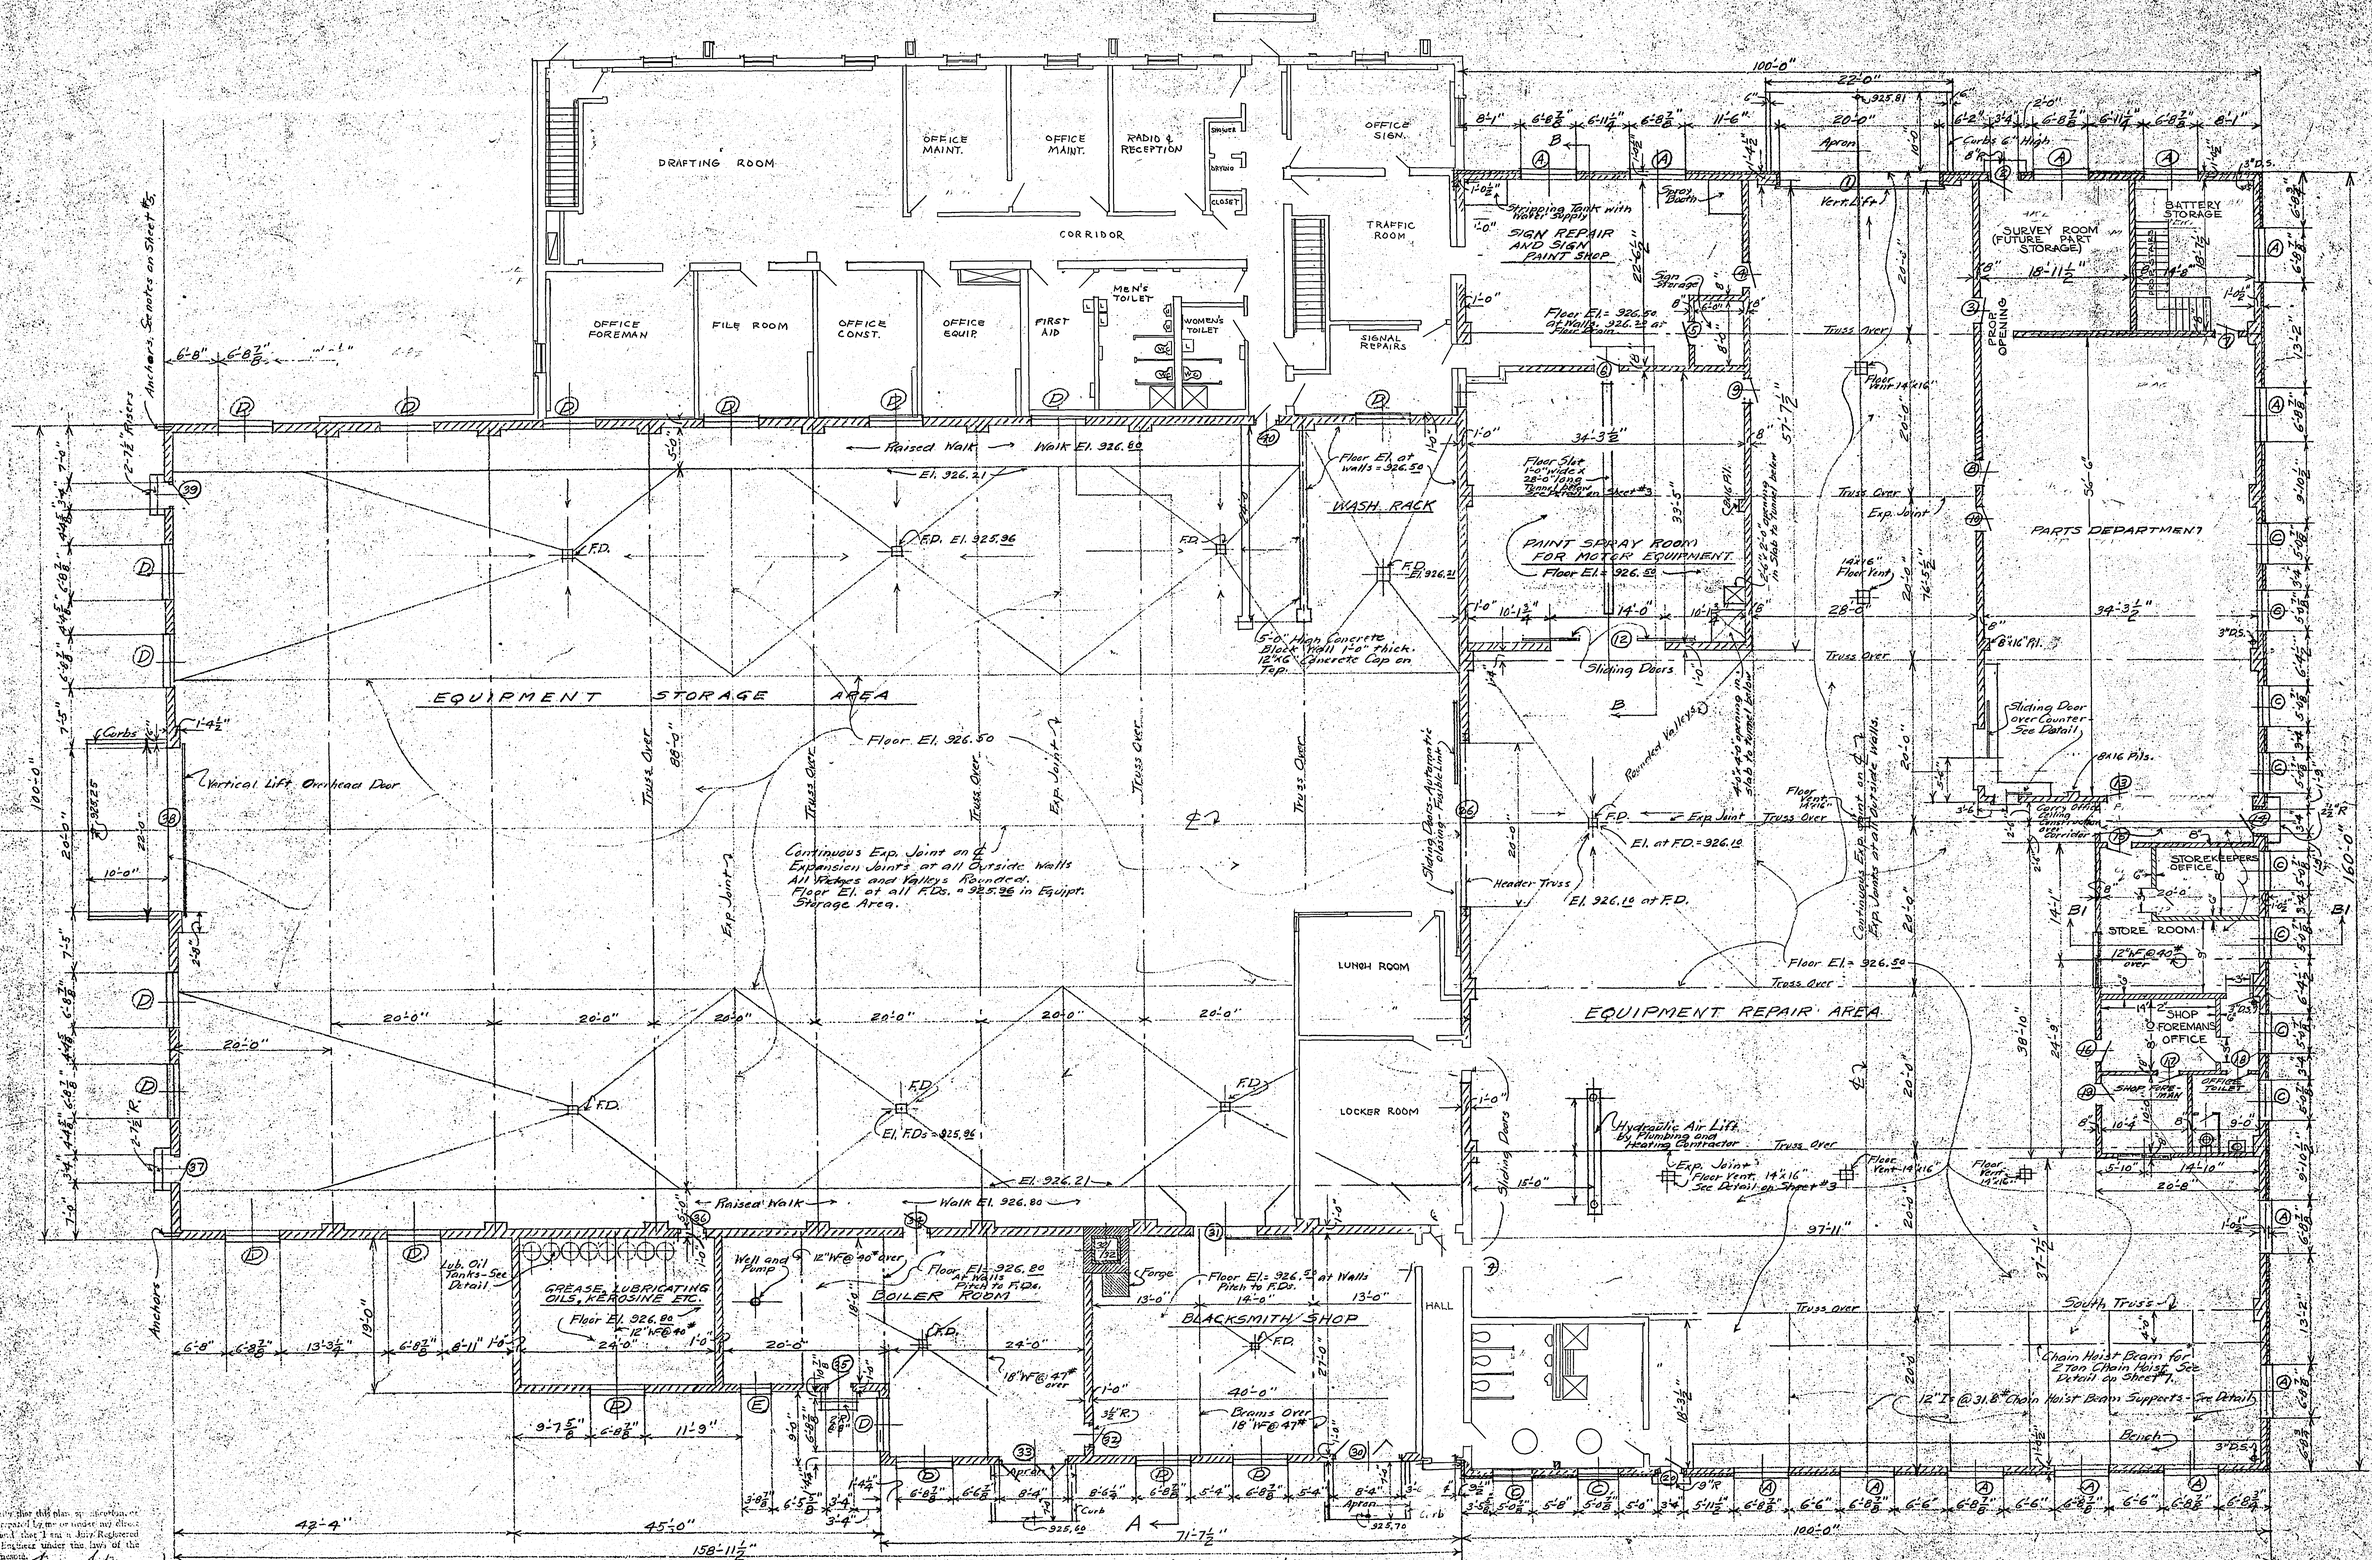

I hereby certify that this plan, specification, or report was prepared by me or under my direct supervision and that I am a duly Registered Professional Engineer under the laws of the State of Minnesota.

Date 1/12/49 Reg. No. 818

FLOOR PLAN OF BUILDING - SCALE ⅛" = 1'-0"

Sheet #2

MICROFILMED RAMSEY CO. ENGR.

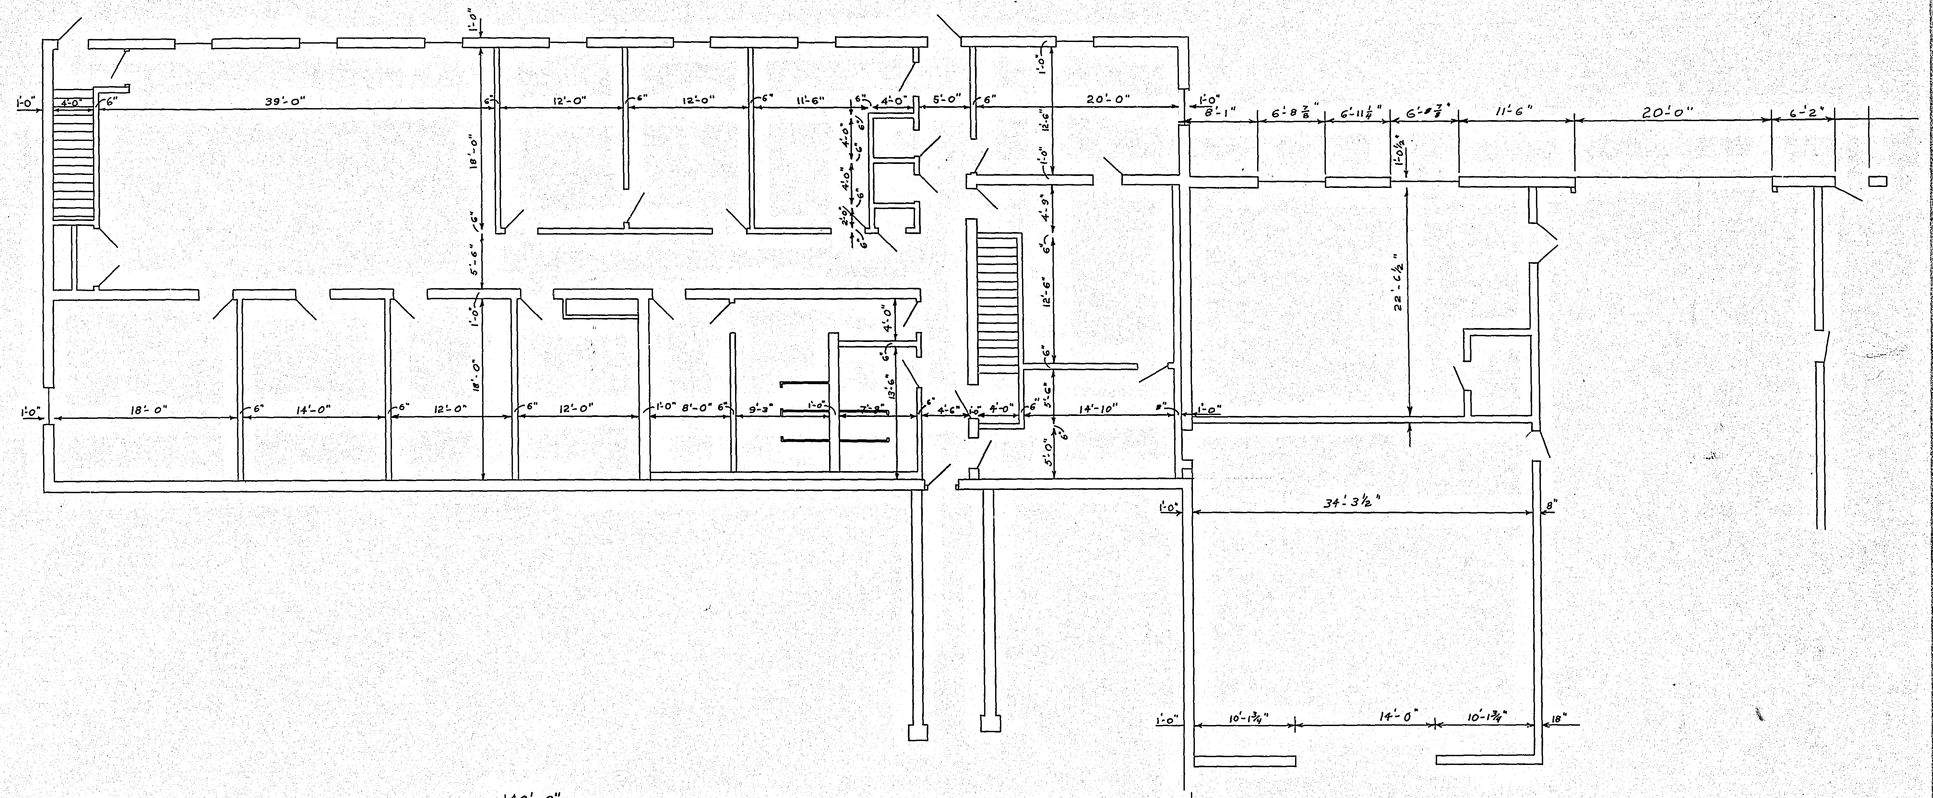

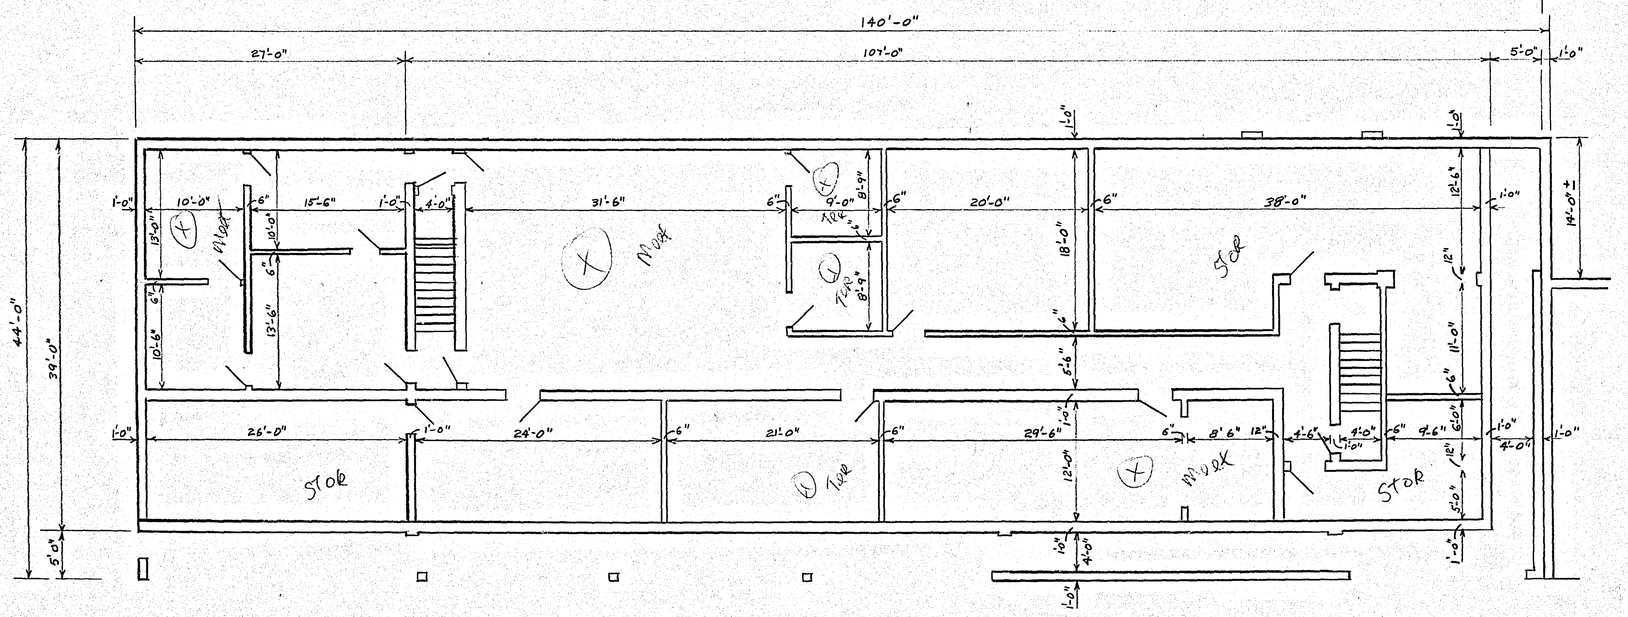

MICROFILMED
RAMSEY CO. ENGR.

29-113

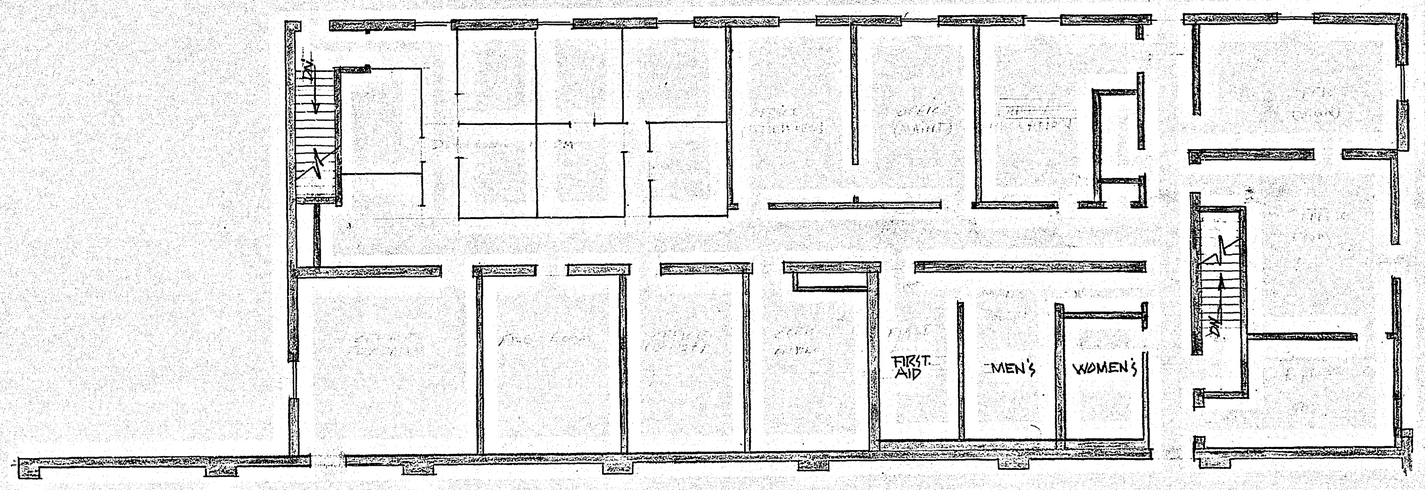

FIRST FLOOR PLAN
SCALE: 1/8" = 1'-0"

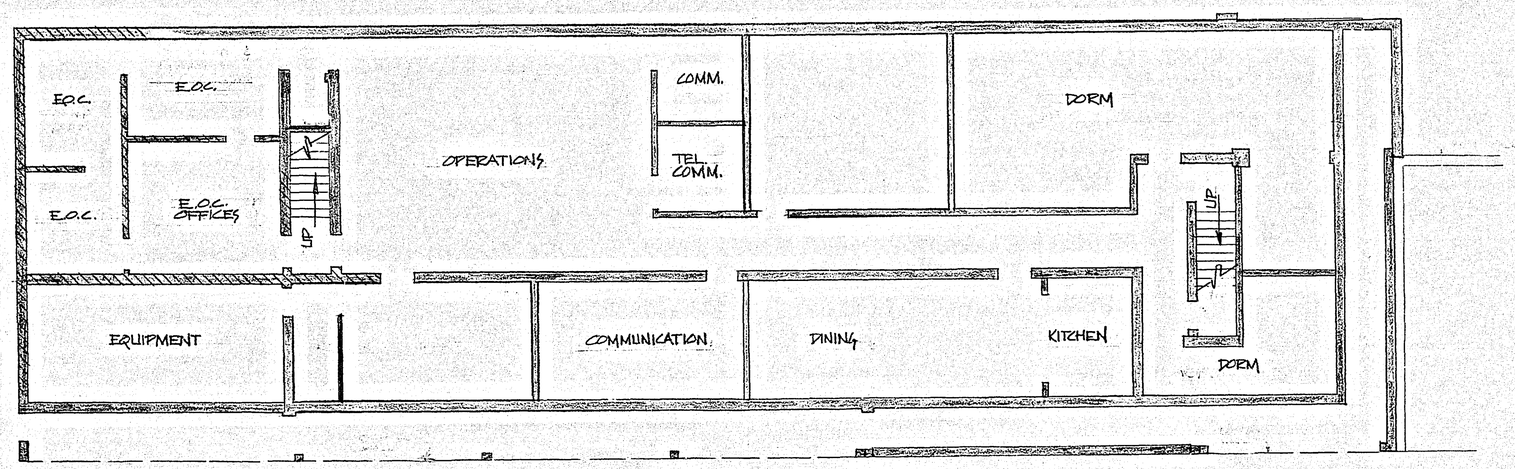

BASEMENT FLOOR PLAN
SCALE: 1/8" = 1'-0"

29-113

MICROFILMED
RAMSEY CO. ENGR.