Ramsey County Minnesota Parcel Map

S Half
Section 9
T 28 N
R 22 W

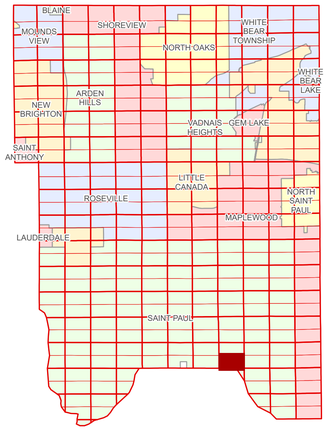

Ramsey County
Section 8

Ramsey County
Section 9

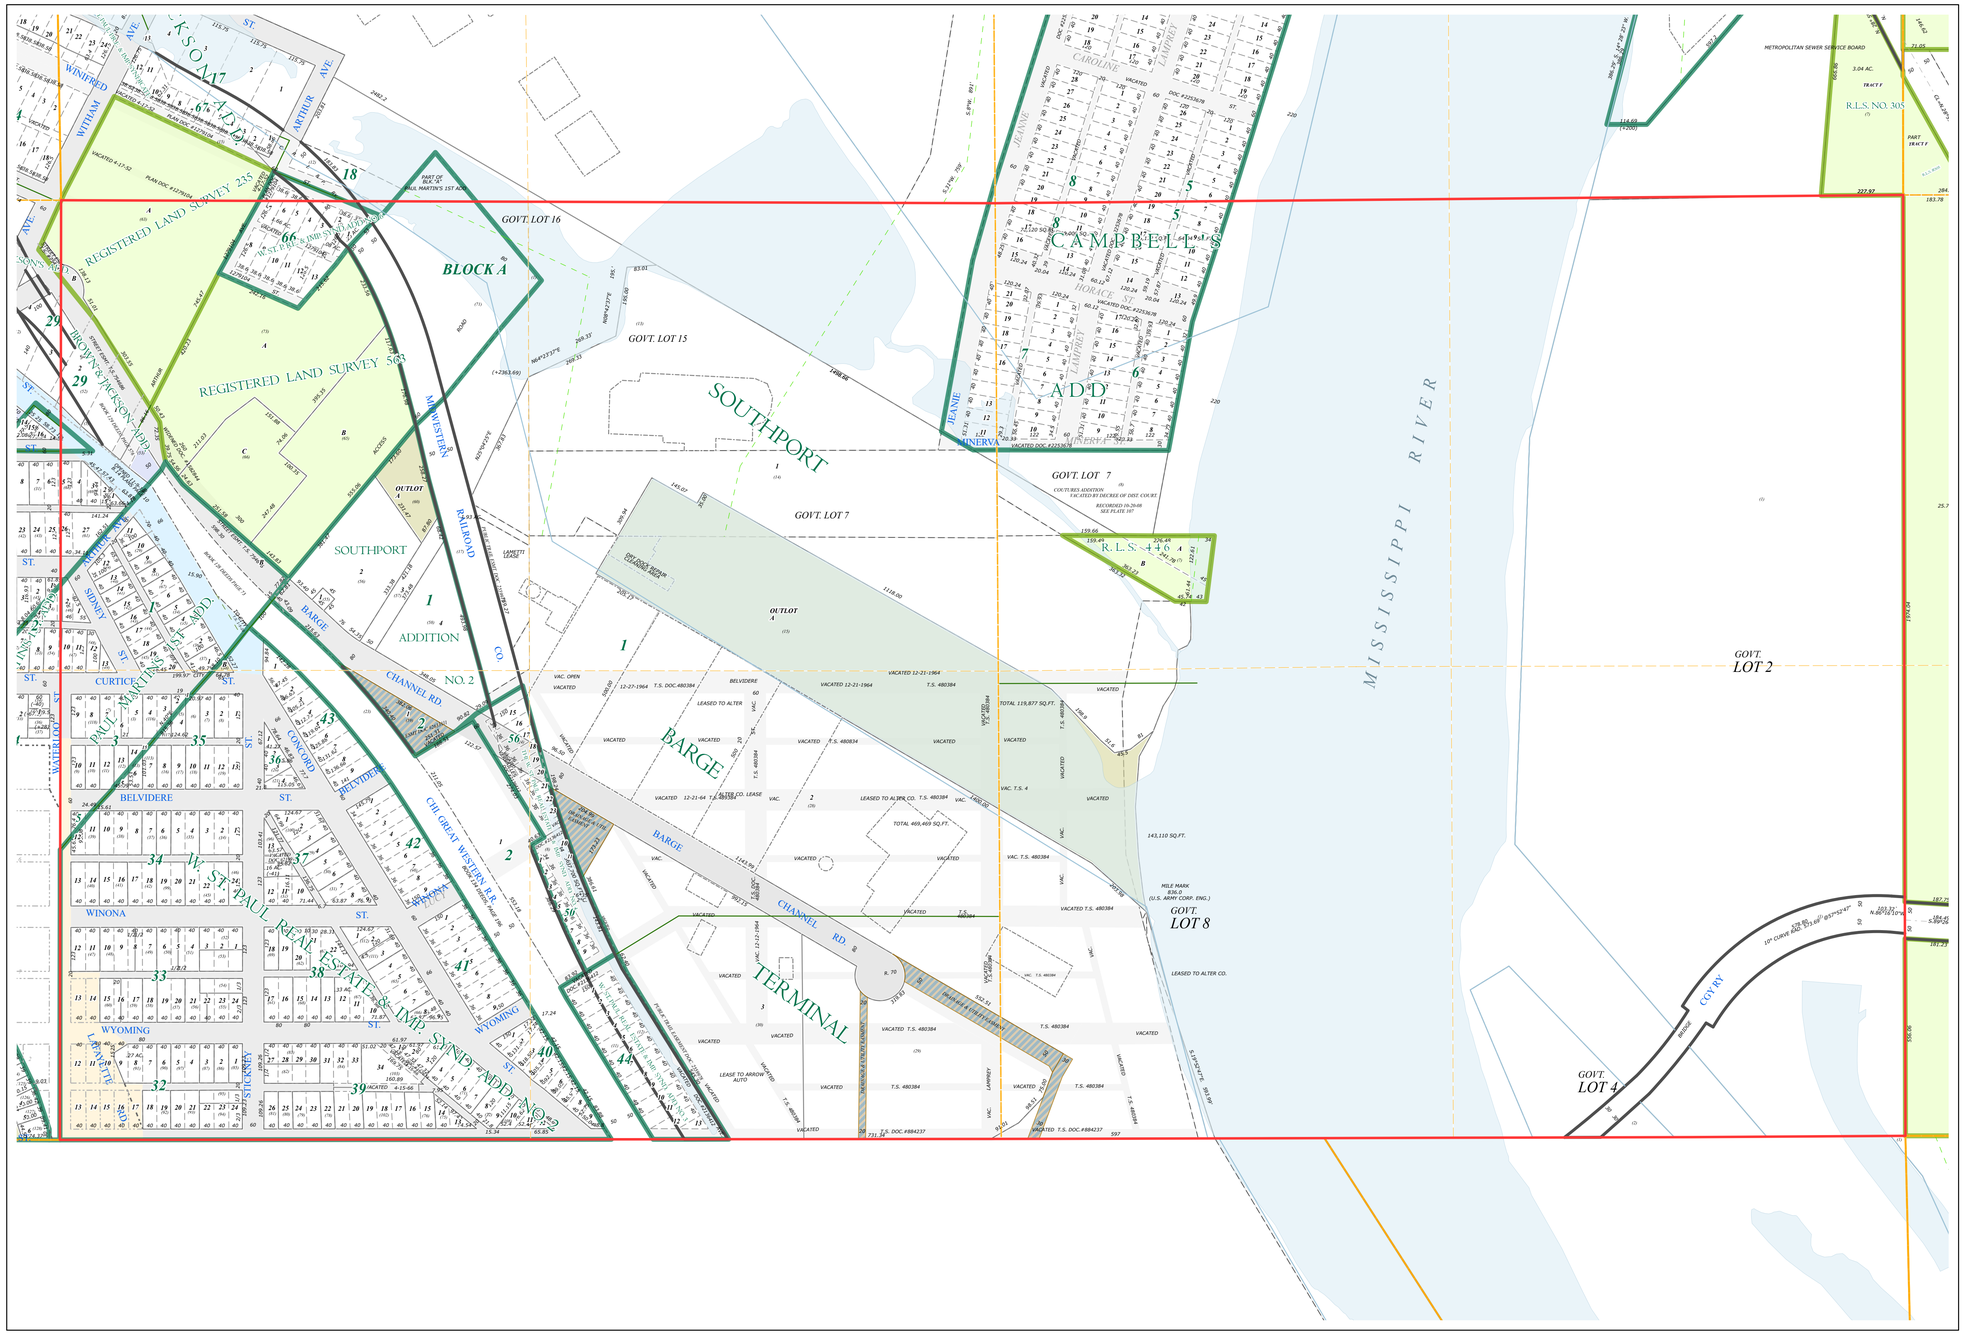

Ramsey County
Section 10

Legend

- Section
- Quarter
- Quarter Quarter
- Federal Right of Way
- State Right of Way
- Municipal Right of Way

Subdivision Type

- Subdivision Plat
- Registered Land Survey

Division Type

- Lot
- Other
- Outlot
- Tract
- Metes & Bounds

Tax Parcel Type

- Personal Property
- State Assessed Property
- Real Property

Easement Type

- Drainage & Utility

Section 16
Dakota County

RAMSEY COUNTY

The information on this map is a compilation of Ramsey County Records. THE COUNTY DOES NOT WARRANT OR GUARANTEE THE ACCURACY OF THIS DATA. The County disclaims any liability for any injuries, time delays, or expenses you may suffer if you rely in any manner on the accuracy of this data.
Produced by Information Services Enterprise GIS Division
RCGISMetaData@Co.Ramsey.MN.US

NOTE: This is not an official Ramsey County tax lot map. This is based on the data available in the Geographic Information System, which may vary from tax data officially recorded in the Tax System. For an official tax map, please contact the Office of Property Records and Revenue.

651-266-2000
AskPropertyTaxandRecords@co.ramsey.mn.us

N W E S

0 4590 180 270 360 Feet
1" = 200'
1:2,400

S092822
1/3/2025