Exhibit #1

# PROPOSED DITCH

## THROUGH SEC'NS. 4 & 9, T.29, R.23 AND SEC. 33, T.30, R.23.

## COUNTY DITCH #4

Scale 300 Feet to inch
T. H. Armstrong Surveyor

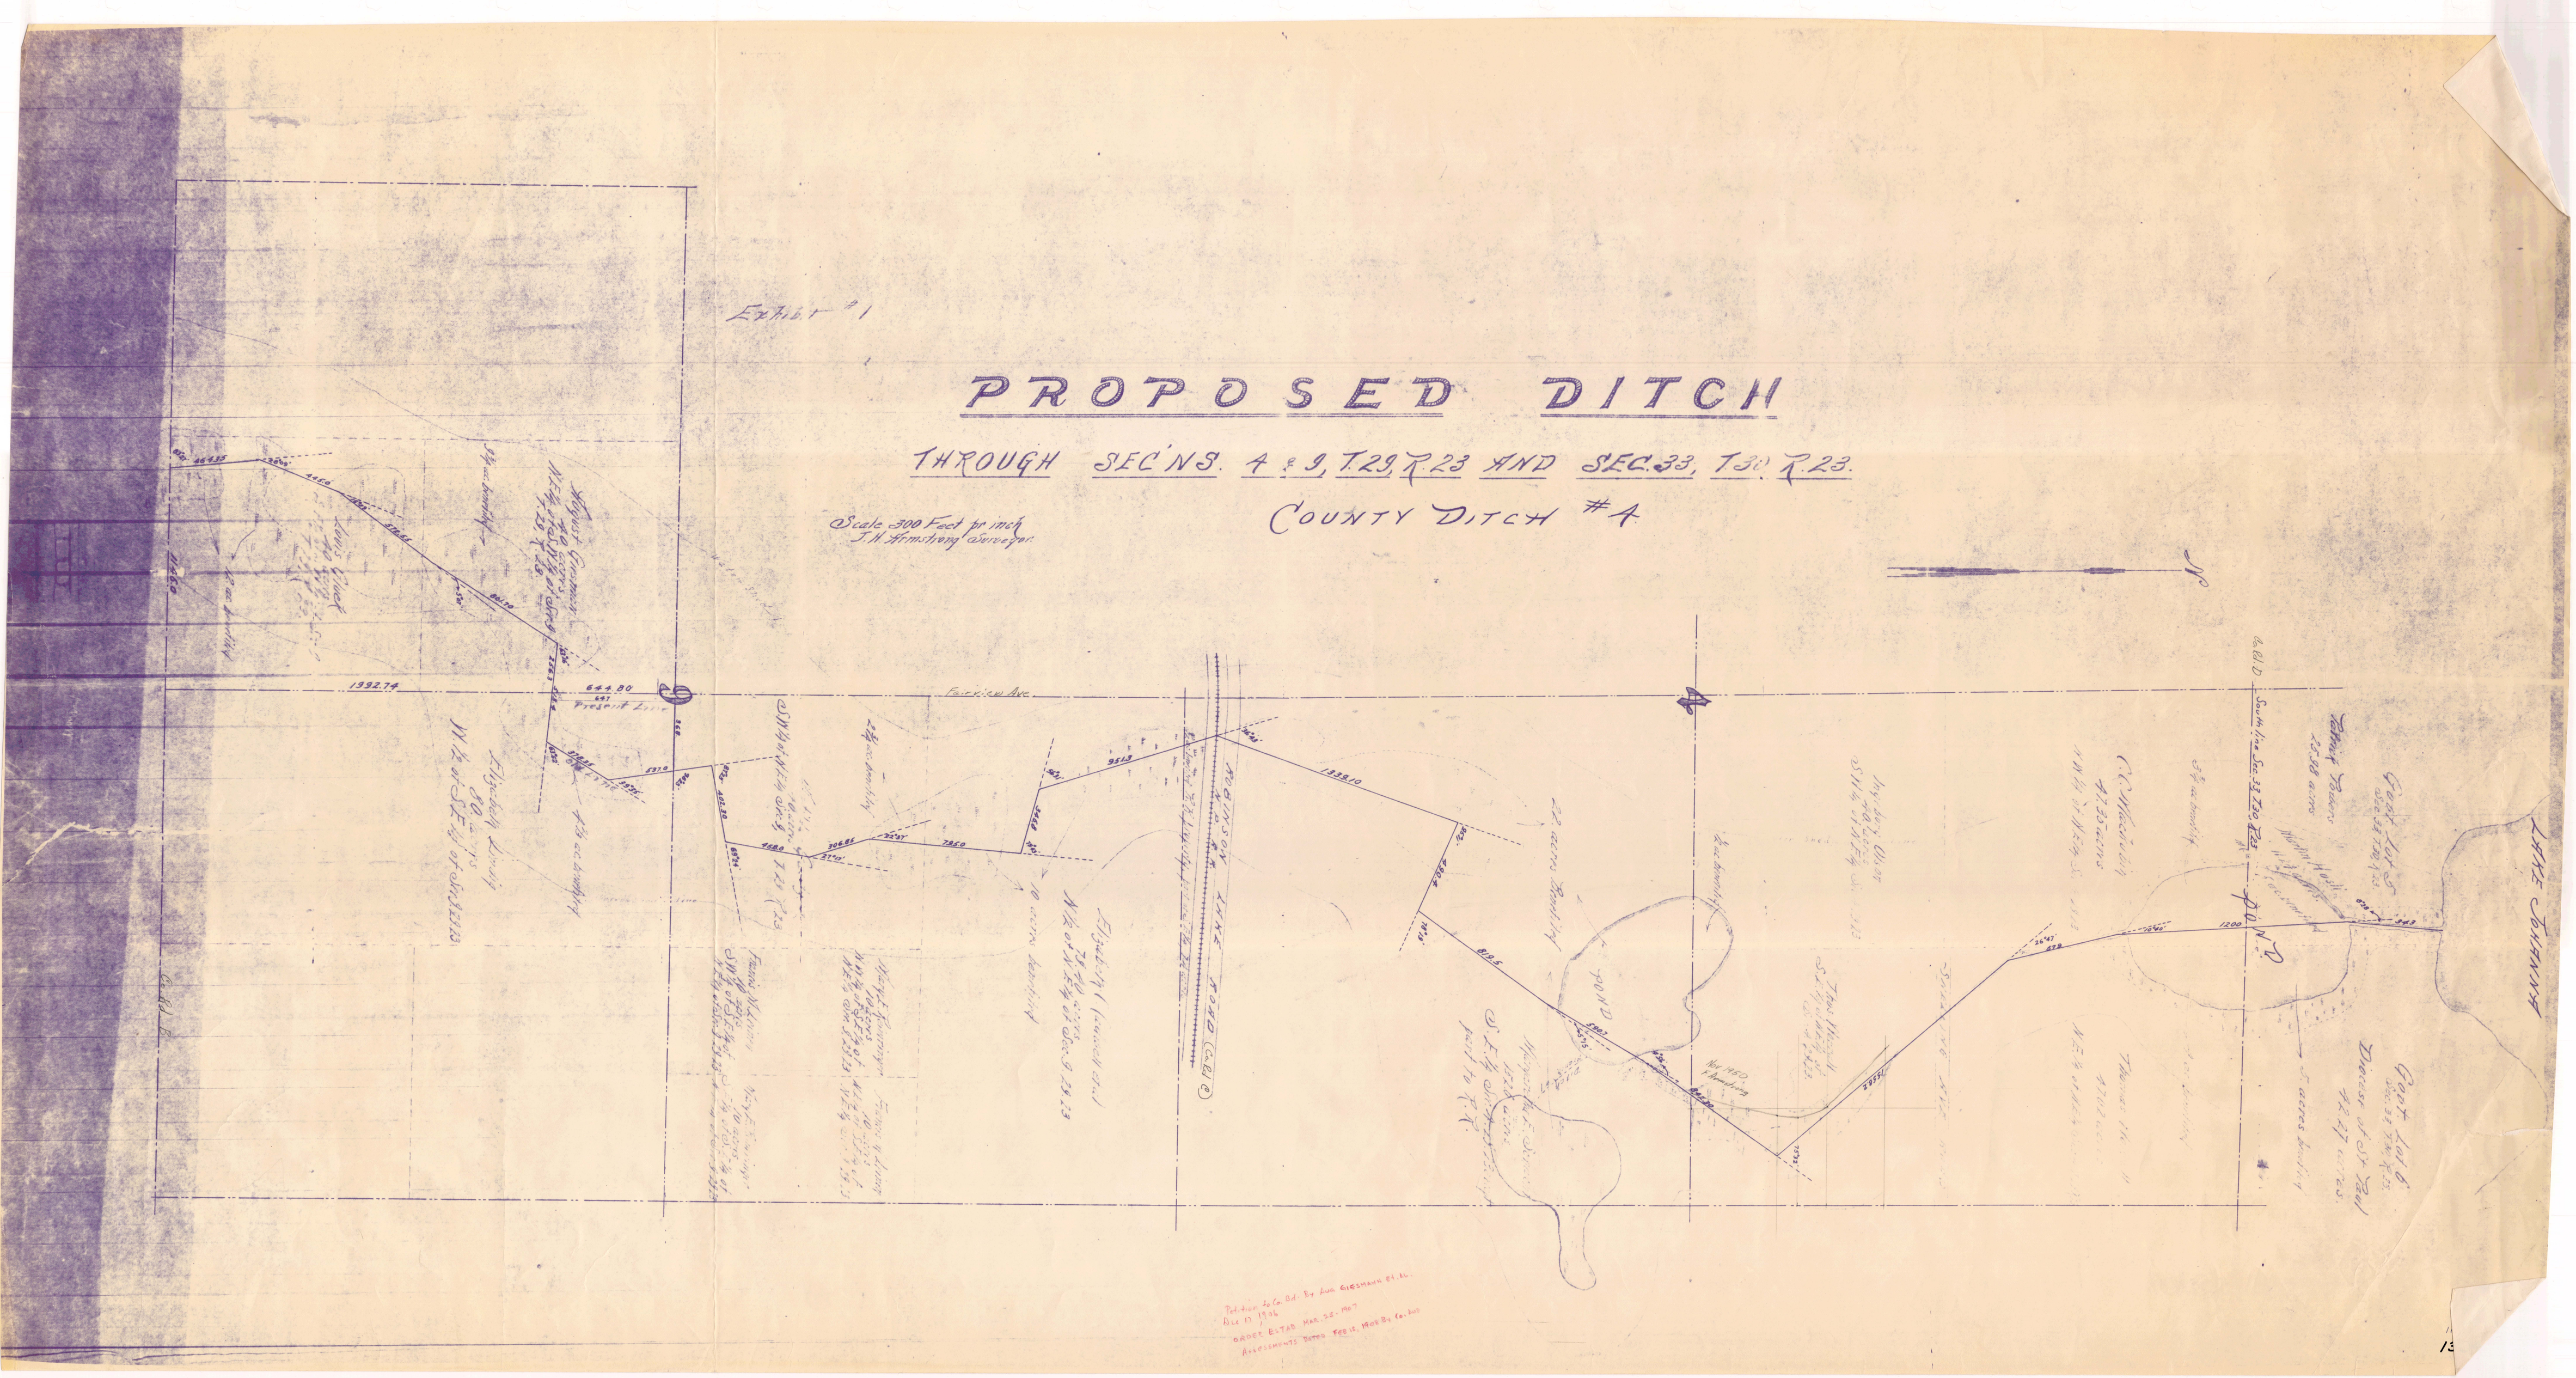
Fairview Ave.
Present Line
Present Line
Present Line