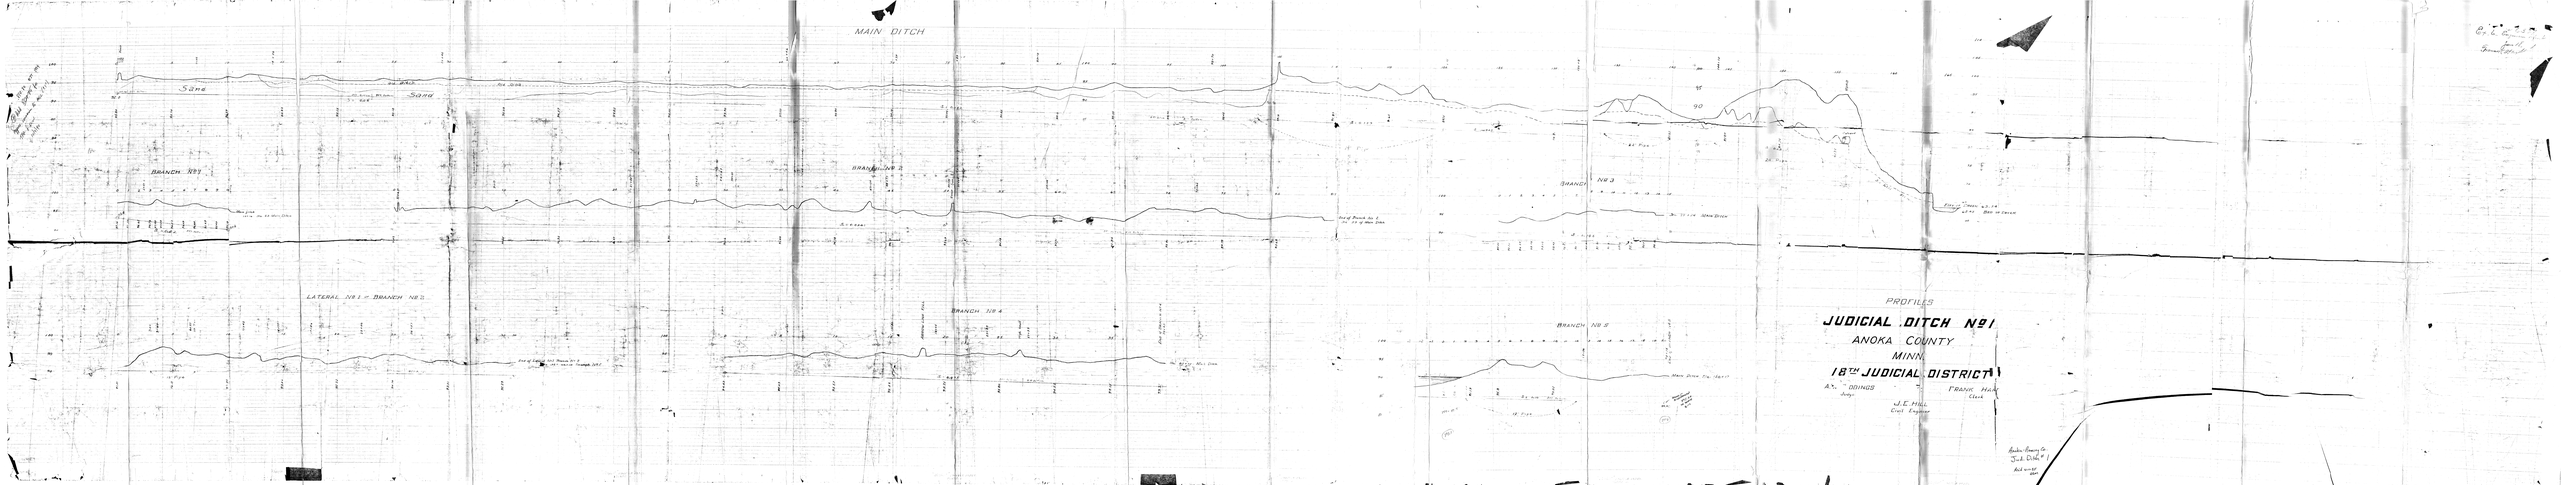
MAIN DITCH
BRANCH No 1
BRANCH No 2
BRANCH No 3
LATERAL No 1 of BRANCH No 2
BRANCH No 4
BRANCH No 5
PROFILES
JUDICIAL DITCH No 1
ANOKA COUNTY
MINN.
18TH JUDICIAL DISTRICT
A.X. DOINGS
Judge
FRANK HOLM
Clerk
J.E. HILL
Civil Engineer