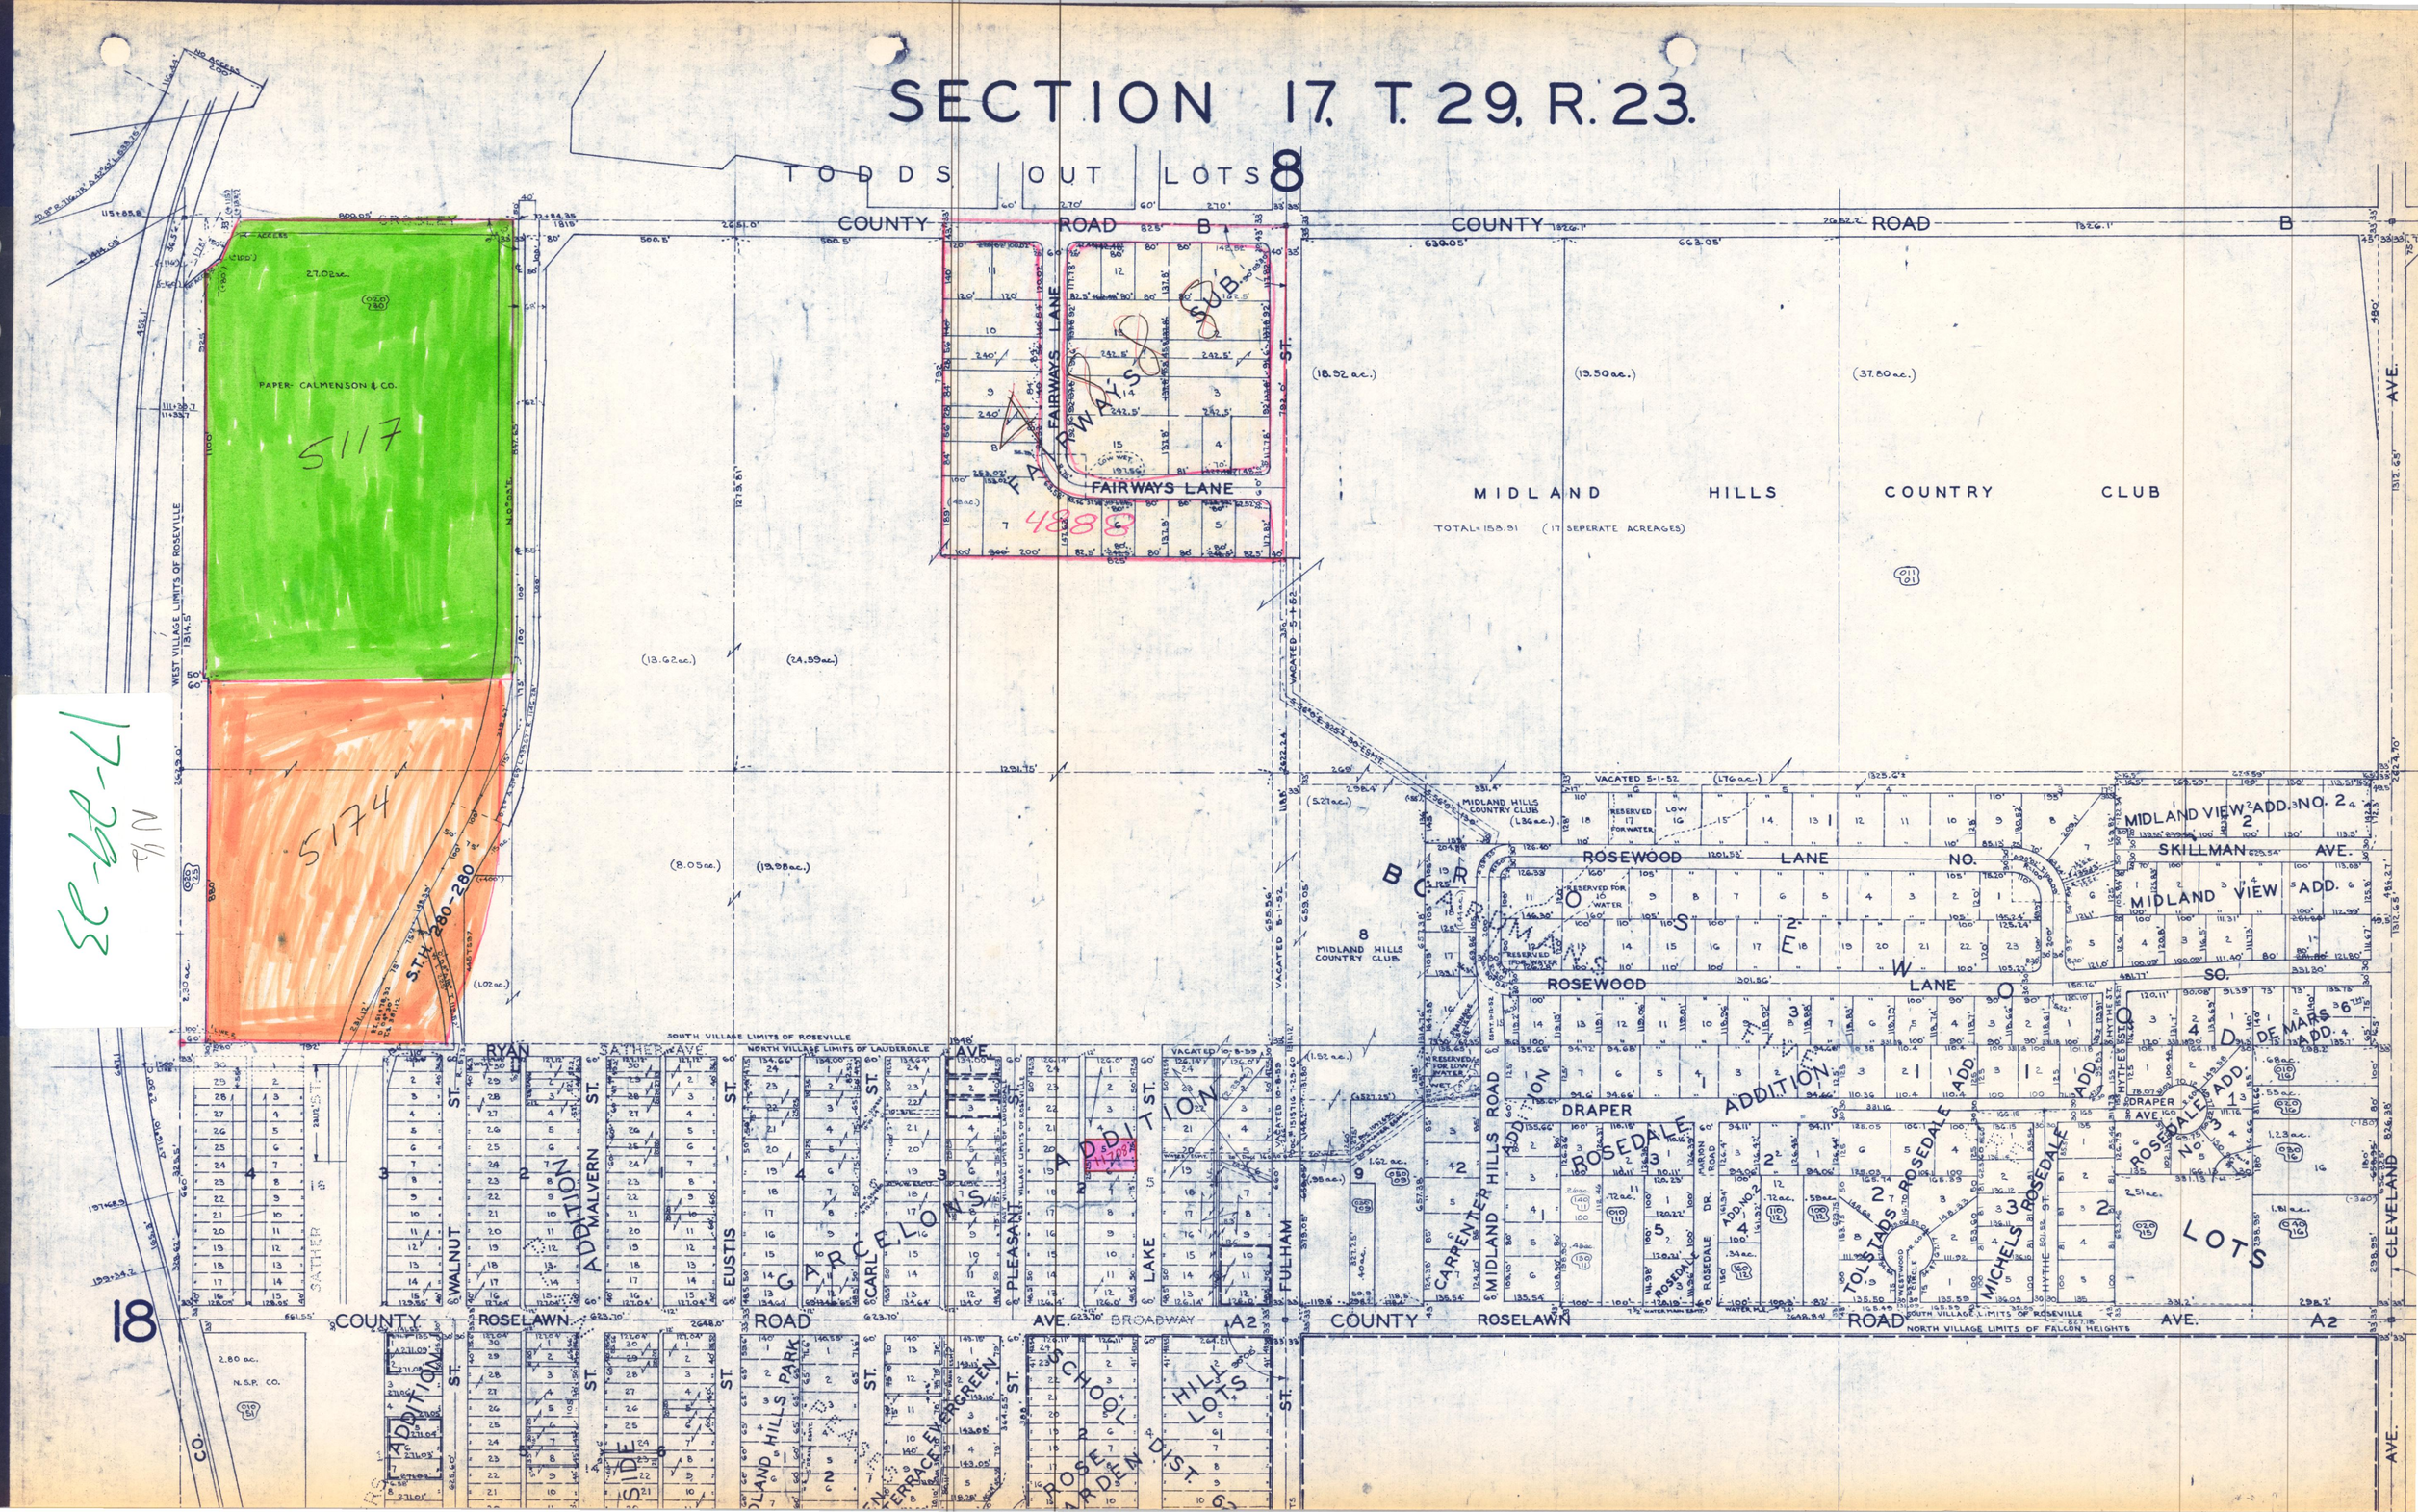
SECTION 17. T. 29. R. 23.
TODDS OUT LOTS 8
COUNTY ROAD B
FAIRWAYS LANE
FAIRWAYS SUB.
MIDLAND HILLS COUNTRY CLUB
TOTAL = 158.91 (17 SEPERATE ACREAGES)
PAPER CALMENSON & CO.
5117
5174
4888
S.T.H. 280-280
WEST VILLAGE LIMITS OF ROSEVILLE
SOUTH VILLAGE LIMITS OF ROSEVILLE
NORTH VILLAGE LIMITS OF LAUDERDALE
NORTH VILLAGE LIMITS OF FALCON HEIGHTS
ROSEWOOD LANE NO.
ROSEWOOD LANE SO.
MIDLAND VIEW ADD. NO. 2
MIDLAND VIEW ADD.
SKILLMAN AVE.
DRAPER AVE.
ROSEDALE ADDITION
ROSEDALE ADD. NO. 3
TOLSTADS ROSEDALE ADD.
MICHELS ROSEDALE ADD.
DE MARS ADD.
CARPENTER ADDITION
MIDLAND HILLS ROAD
GARCELONS ADDITION
MALVERN ADDITION
EUSTIS ST.
CARL ST.
PLEASANT ST.
LAKE ST.
FULHAM ST.
WALNUT ST.
RYAN ST.
SATHER AVE.
ROSELAWN AVE.
BROADWAY
CLEVELAND AVE.
SCHOOL DIST. 62
HILL LOTS
ROSE GARDEN
EVERGREEN
MIDLAND HILLS PARK
SIDE
18
17-29-23