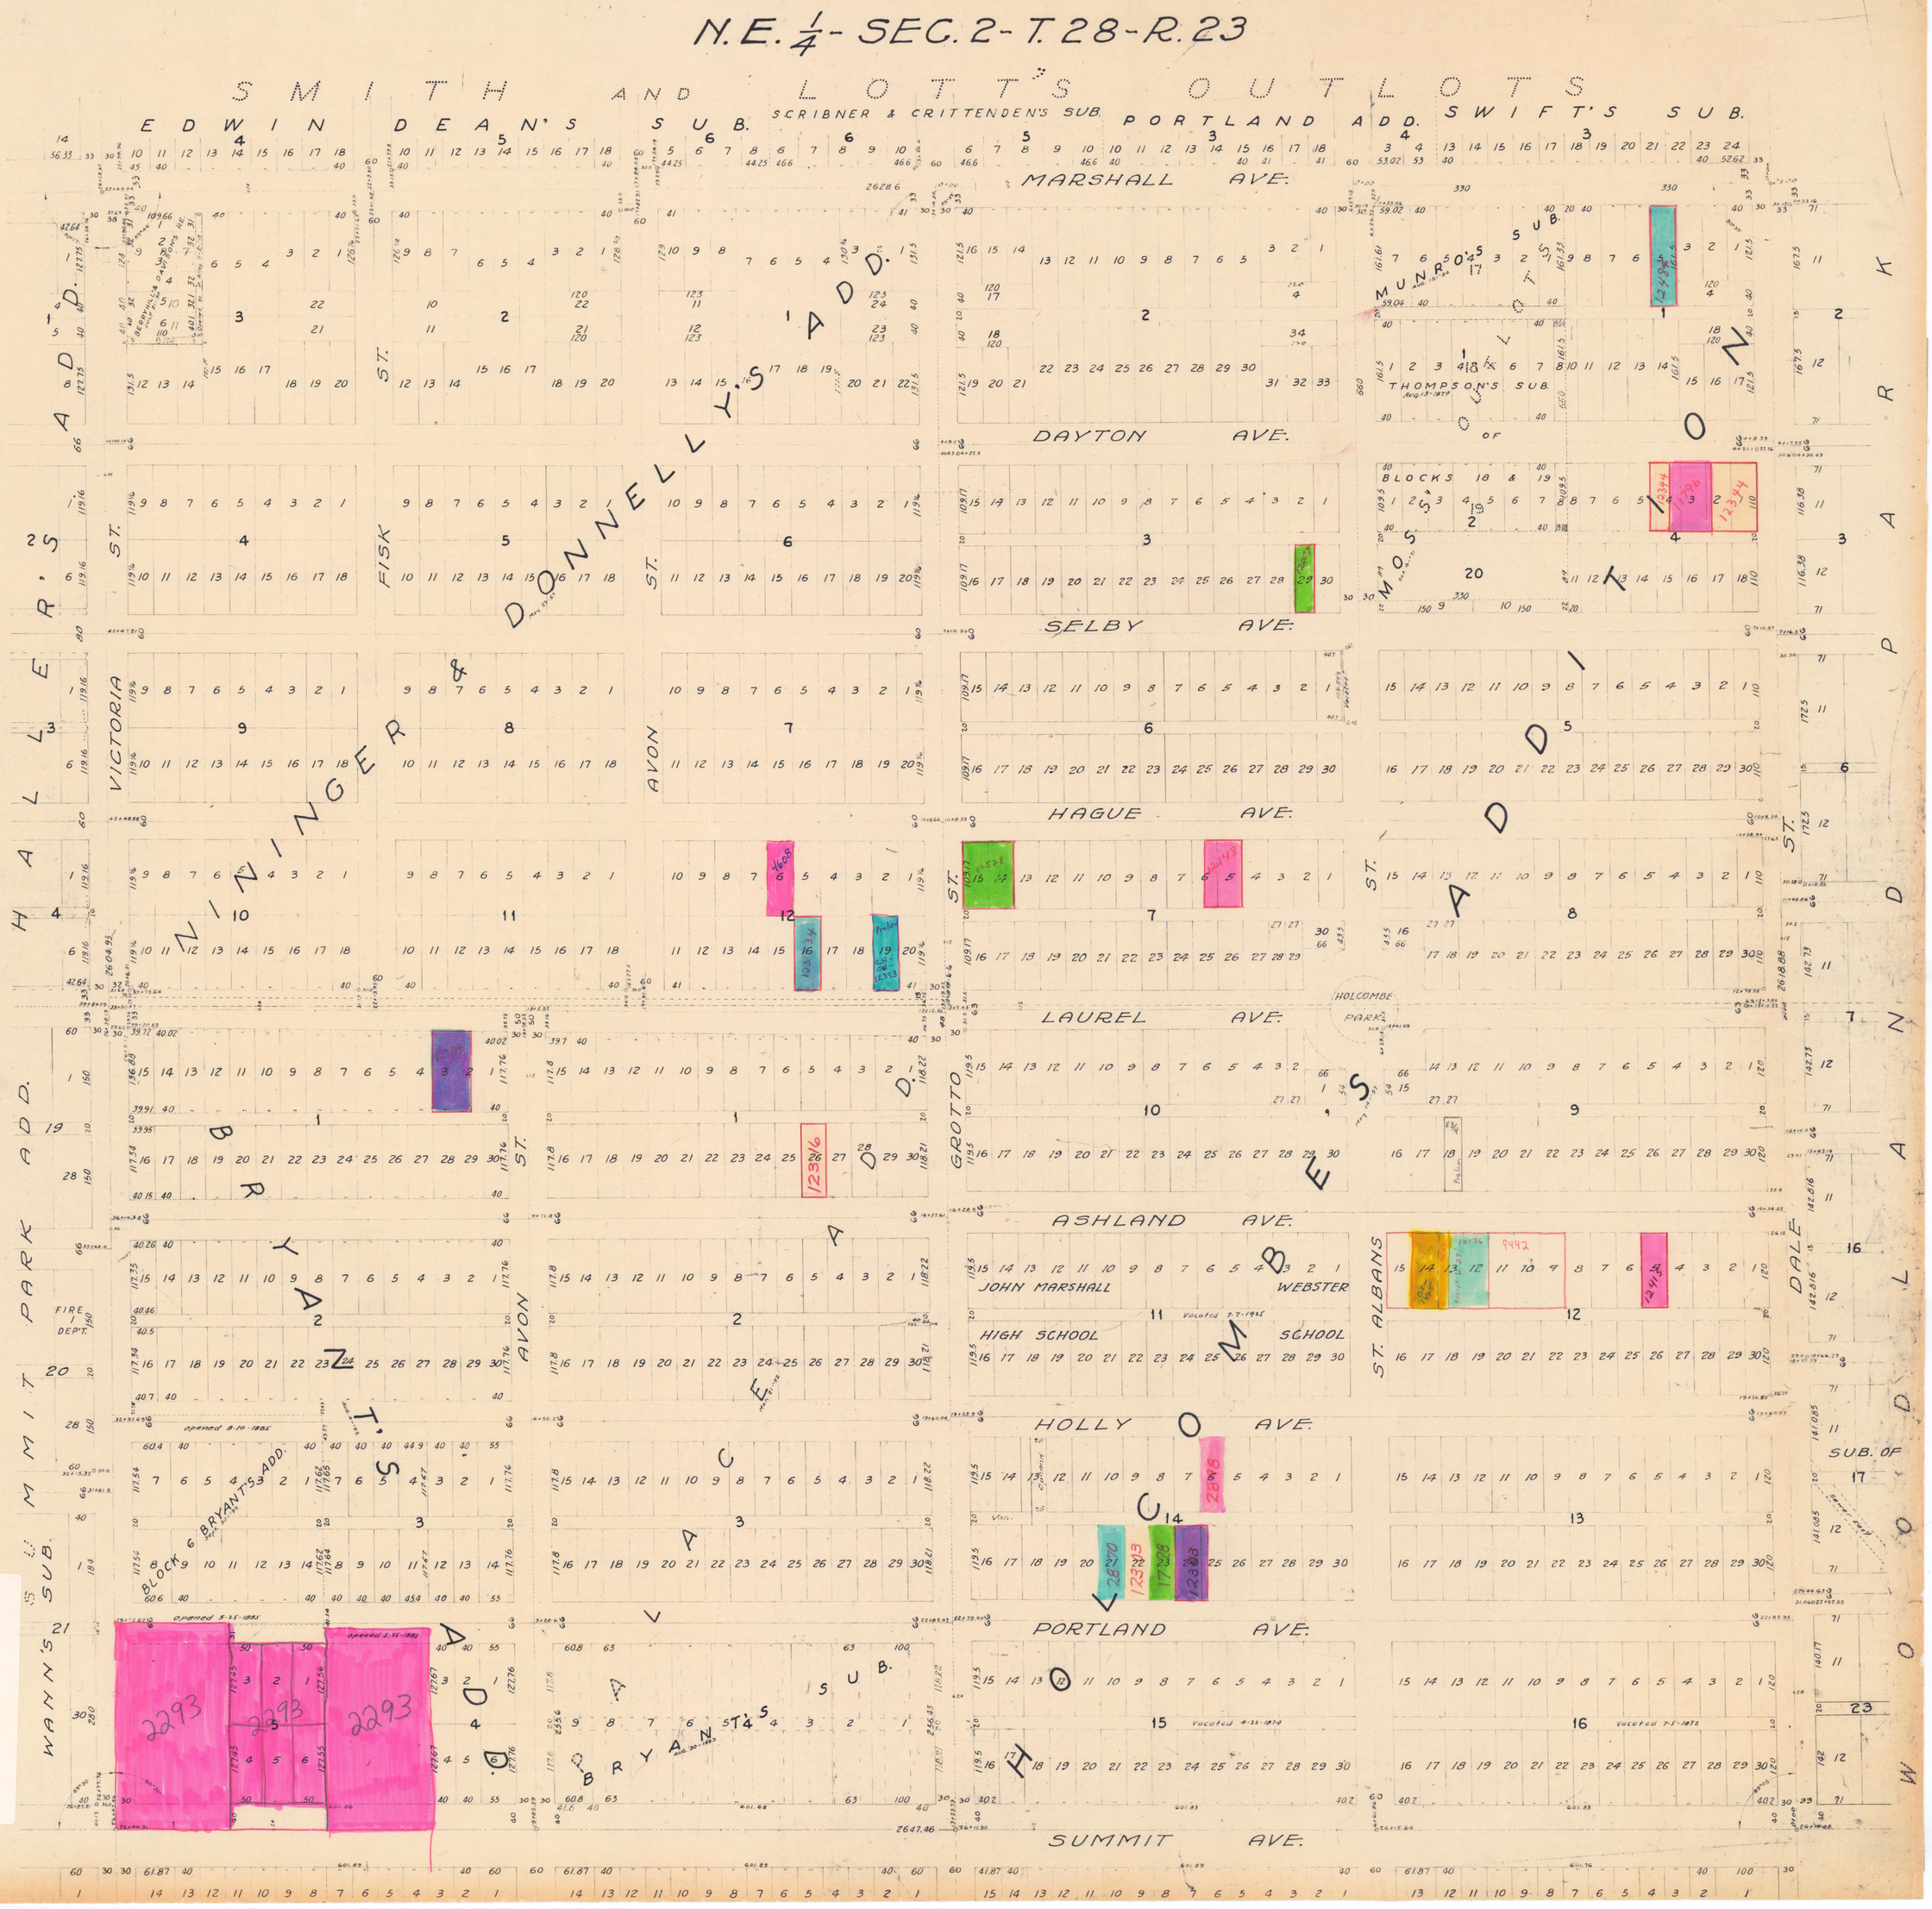
N.E. 1/4 - SEC. 2 - T. 28 - R. 23
SMITH AND LOTT'S OUTLOTS
EDWIN DEAN'S SUB.
SCRIBNER & CRITTENDEN'S SUB.
PORTLAND ADD.
SWIFT'S SUB.
MARSHALL AVE.
DAYTON AVE.
SELBY AVE.
HAGUE AVE.
LAUREL AVE.
ASHLAND AVE.
HOLLY AVE.
PORTLAND AVE.
SUMMIT AVE.
DONNELLY'S ADD.
MUNRO'S SUB.
THOMPSON'S SUB.
OUTLOTS OF BLOCKS 18 & 19
MOSS'S
HOLCOMBE PARK
JOHN MARSHALL HIGH SCHOOL
WEBSTER SCHOOL
ST. ALBANS
FIRE DEPT.
BLOCK 6 BRYANT'S ADD.
BRYANT'S ADD.
BRYANT'S SUB.
SUB. OF WOODLAND
HALLER'S ADD.
SUMMIT PARK ADD.
WANN'S SUB.
FISK ST.
VICTORIA ST.
AVON ST.
GROTTO ST.
DALE ST.
PARK
2293
2293
2293
NE 1/4
2-28-23