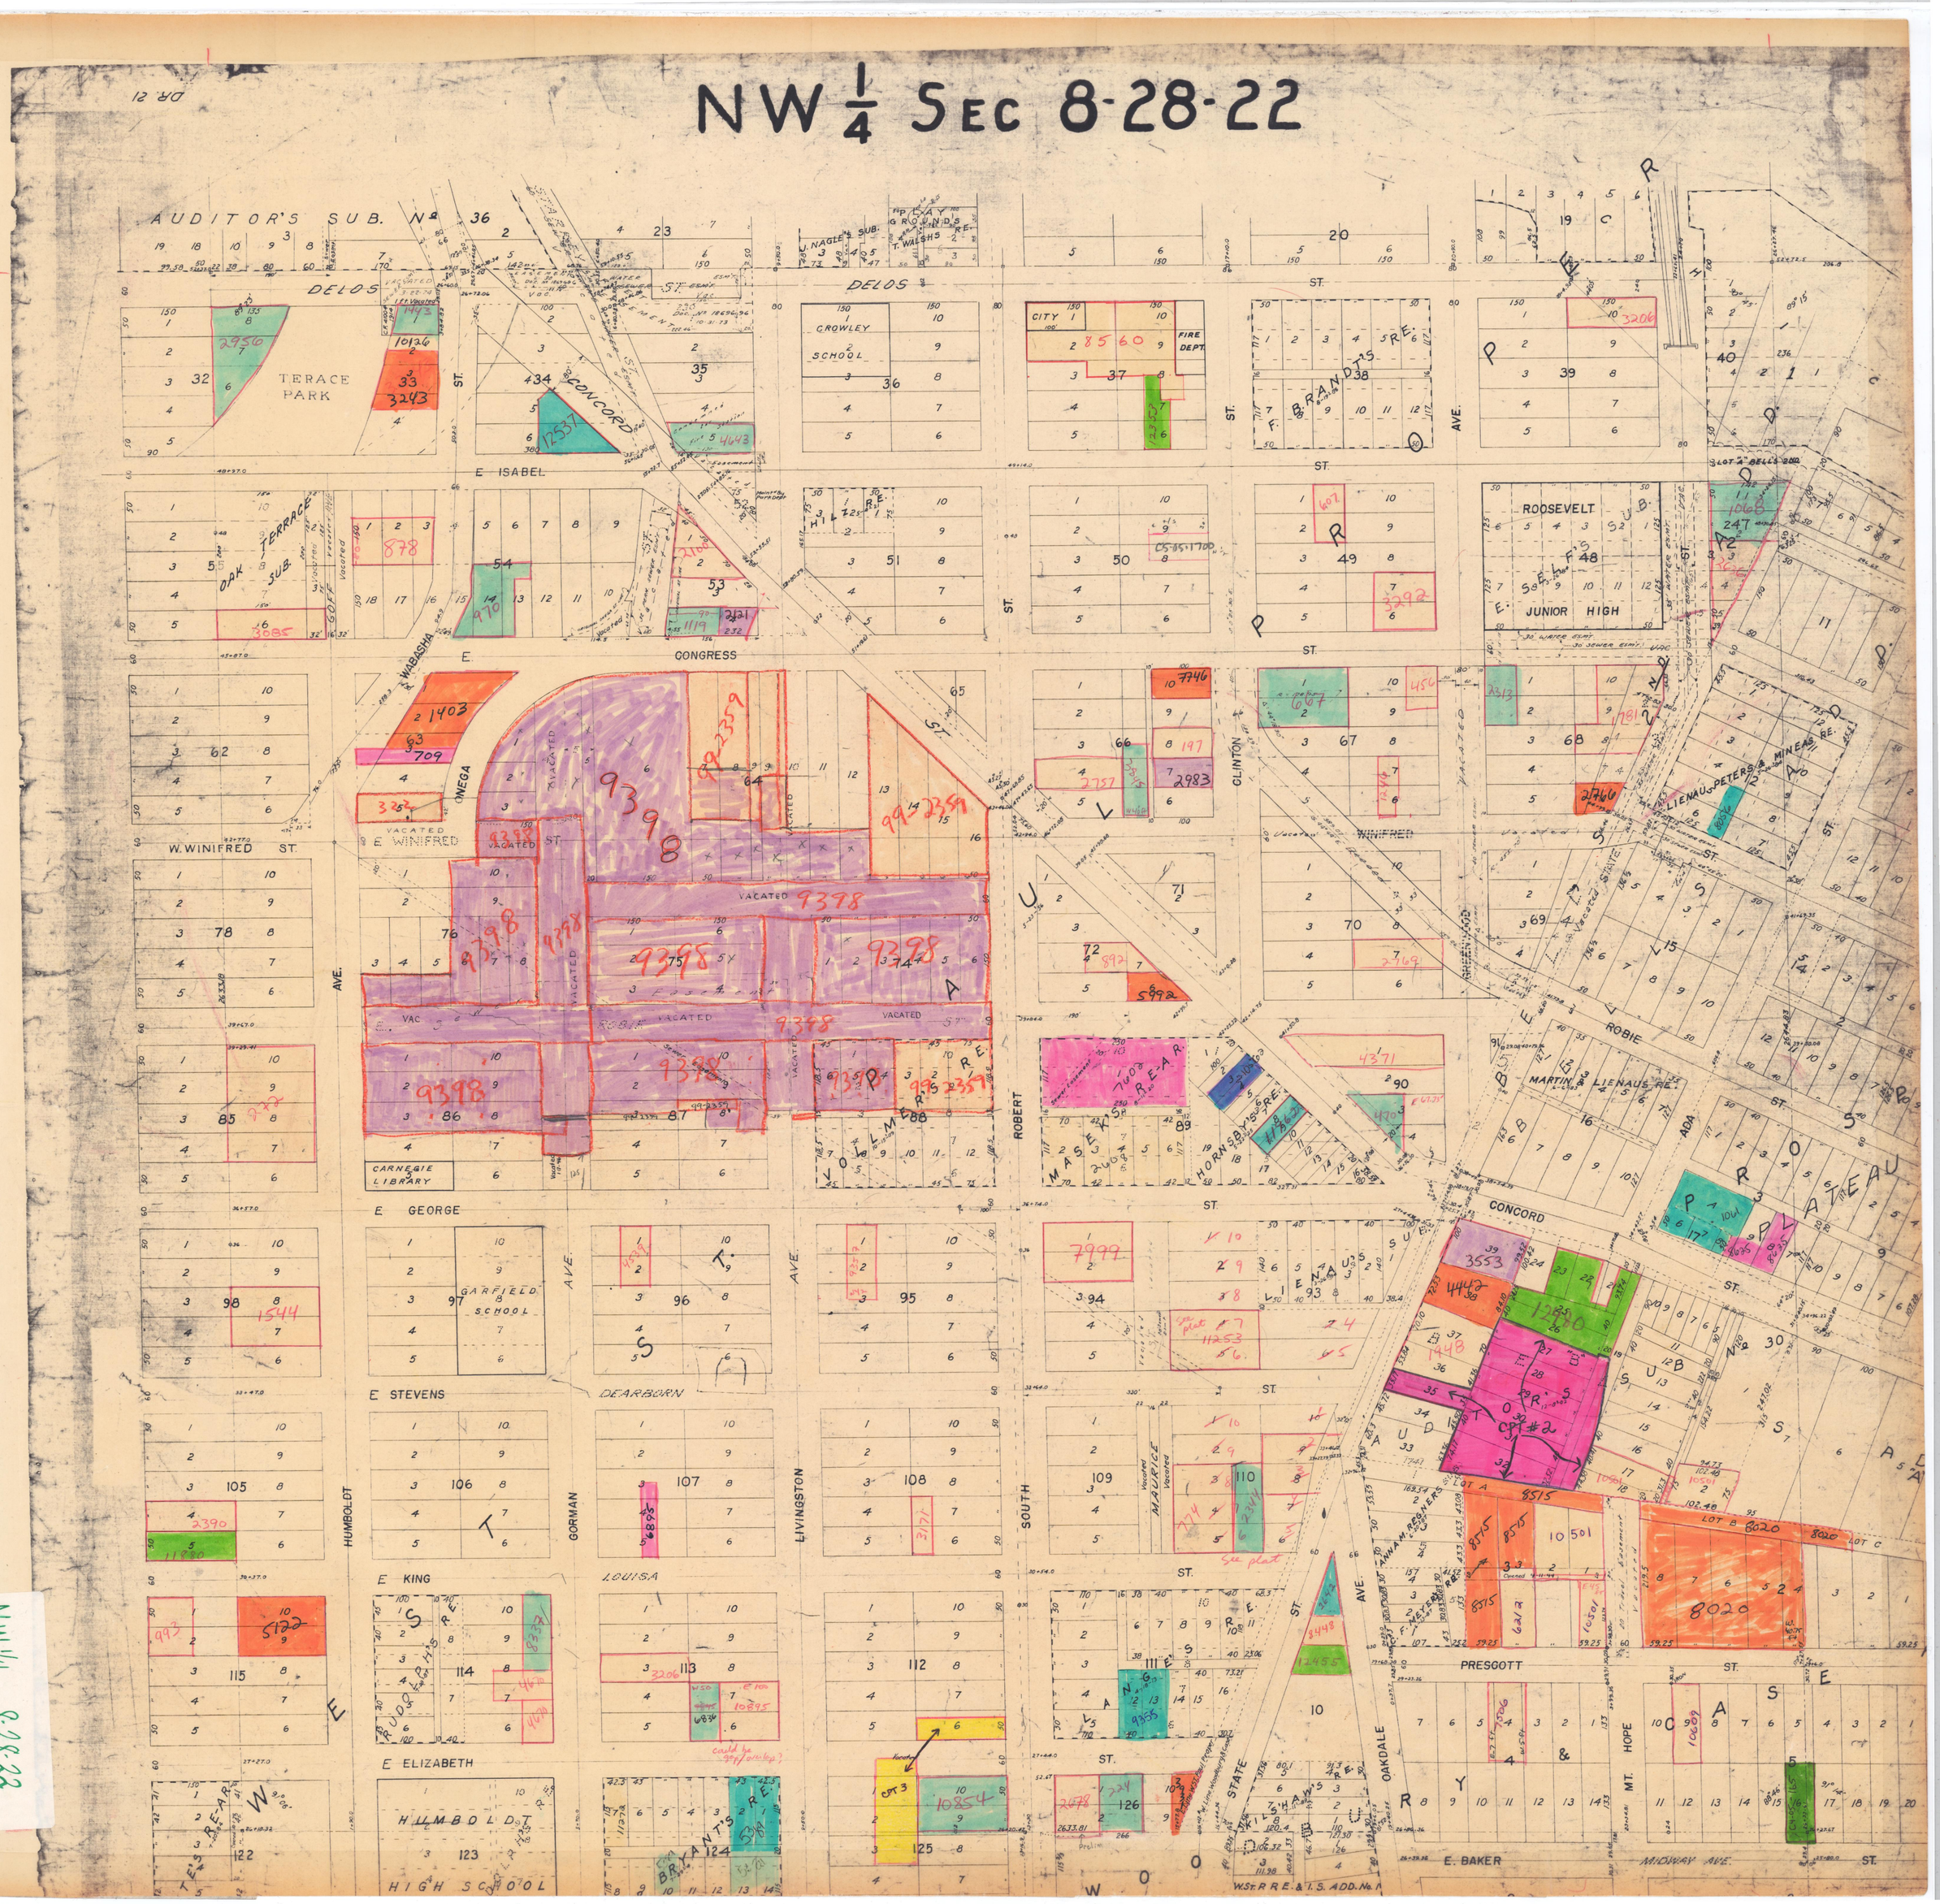
NW 1/4 SEC 8-28-22
AUDITOR'S SUB. No 36
DELOS ST.
TERACE PARK
CONCORD
CROWLEY SCHOOL
CITY
FIRE DEPT.
F. BRANDT'S RE.
E ISABEL ST.
OAK TERRACE SUB.
HILZ RE.
ROOSEVELT
E. SELF'S SUB.
JUNIOR HIGH
E. CONGRESS ST.
WABASHA
ONEGA
CLINTON
W. WINIFRED ST.
E. WINIFRED
VACATED
9398
CARNEGIE LIBRARY
VOLLMER'S RE.
ROBERT
MASEK'S RE.
HORNSBY'S RE.
ROBIE
MARTIN & LIENAUS RE.
ADA
CONCORD
E GEORGE ST.
GARFIELD SCHOOL
LIENAUS SUB.
E STEVENS
DEARBORN
HUMBOLDT
GORMAN
LIVINGSTON
SOUTH
MAURICE
AUDITOR'S SUB. No 30
E KING
LOUISA
PRESCOTT ST.
E ELIZABETH
HUMBOLDT HIGH SCHOOL
BRYANT'S RE.
STATE
OAKDALE
MT. HOPE
E. BAKER
MIDWAY AVE.
W.ST.R.R.E. & I.S. ADD. No. 1
N.W. 1/4 8-28-22