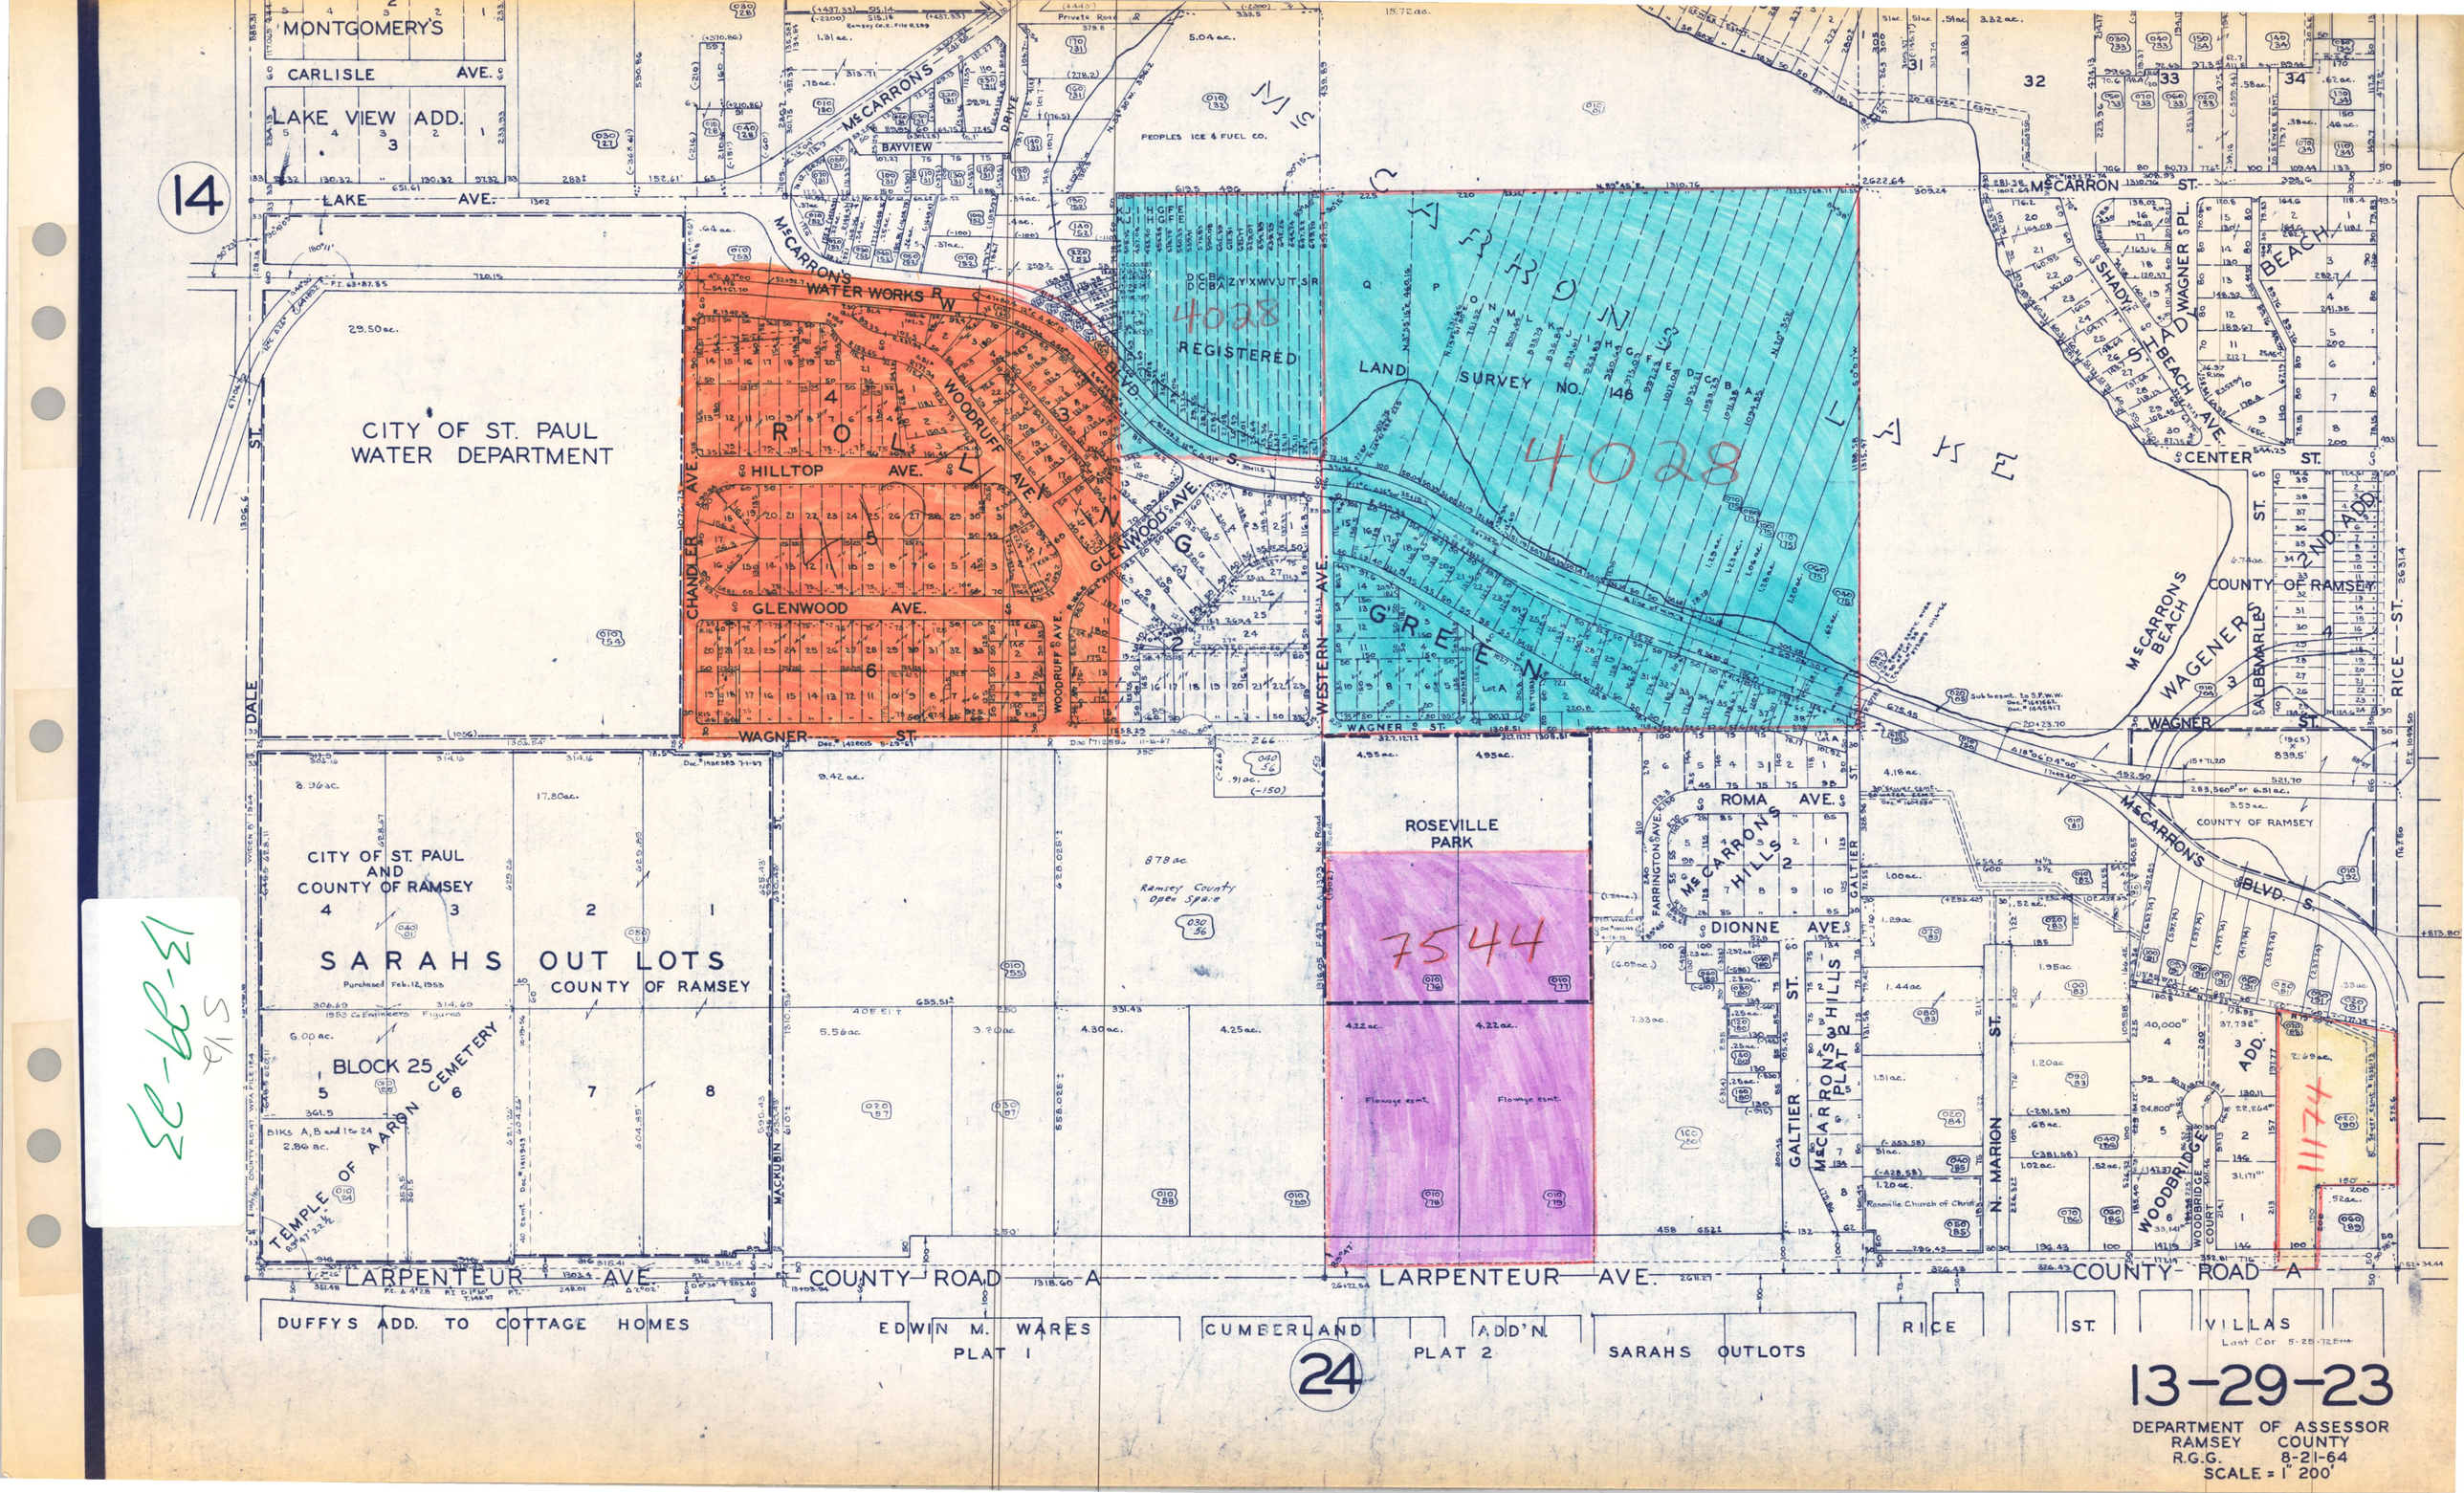
14
MONTGOMERY'S
CARLISLE AVE.
LAKE VIEW ADD.
LAKE AVE.
McCARRONS
BAYVIEW
DRIVE
PEOPLES ICE & FUEL CO.
McCARRON ST.
McCARRONS WATER WORKS
CITY OF ST. PAUL
WATER DEPARTMENT
ROLLING
HILLTOP AVE.
GLENWOOD AVE.
WOODRUFF AVE.
GLENWOOD AVE.
CHANDLER AVE.
DALE ST.
WAGNER ST.
WESTERN AVE.
REGISTERED LAND SURVEY NO. 146
4028
4028
McCARRONS LAKE
SHADY BEACH
WAGNER PL.
BEACH AVE.
CENTER ST.
McCARRONS BEACH
WAGNERS 2ND ADD.
ALBEMARLE ST.
RICE ST.
COUNTY OF RAMSEY
McCARRONS BLVD. S.
ROSEVILLE PARK
7544
ROMA AVE.
McCARRONS HILLS
DIONNE AVE.
FARRINGTON AVE.
GALTIER ST.
McCARRONS HILLS PLAT 2
N. MARION ST.
WOODBRIDGE ADD.
WOODBRIDGE COURT
11174
CITY OF ST. PAUL
AND
COUNTY OF RAMSEY
SARAHS OUT LOTS
COUNTY OF RAMSEY
BLOCK 25
TEMPLE OF AARON CEMETERY
MACKUBIN
LARPENTEUR AVE.
COUNTY ROAD A
DUFFYS ADD. TO COTTAGE HOMES
EDWIN M. WARES
PLAT 1
CUMBERLAND
ADD'N.
PLAT 2
SARAHS OUTLOTS
RICE ST.
VILLAS
24
13-29-23
DEPARTMENT OF ASSESSOR
RAMSEY COUNTY
R.G.G. 8-21-64
SCALE = 1" 200'