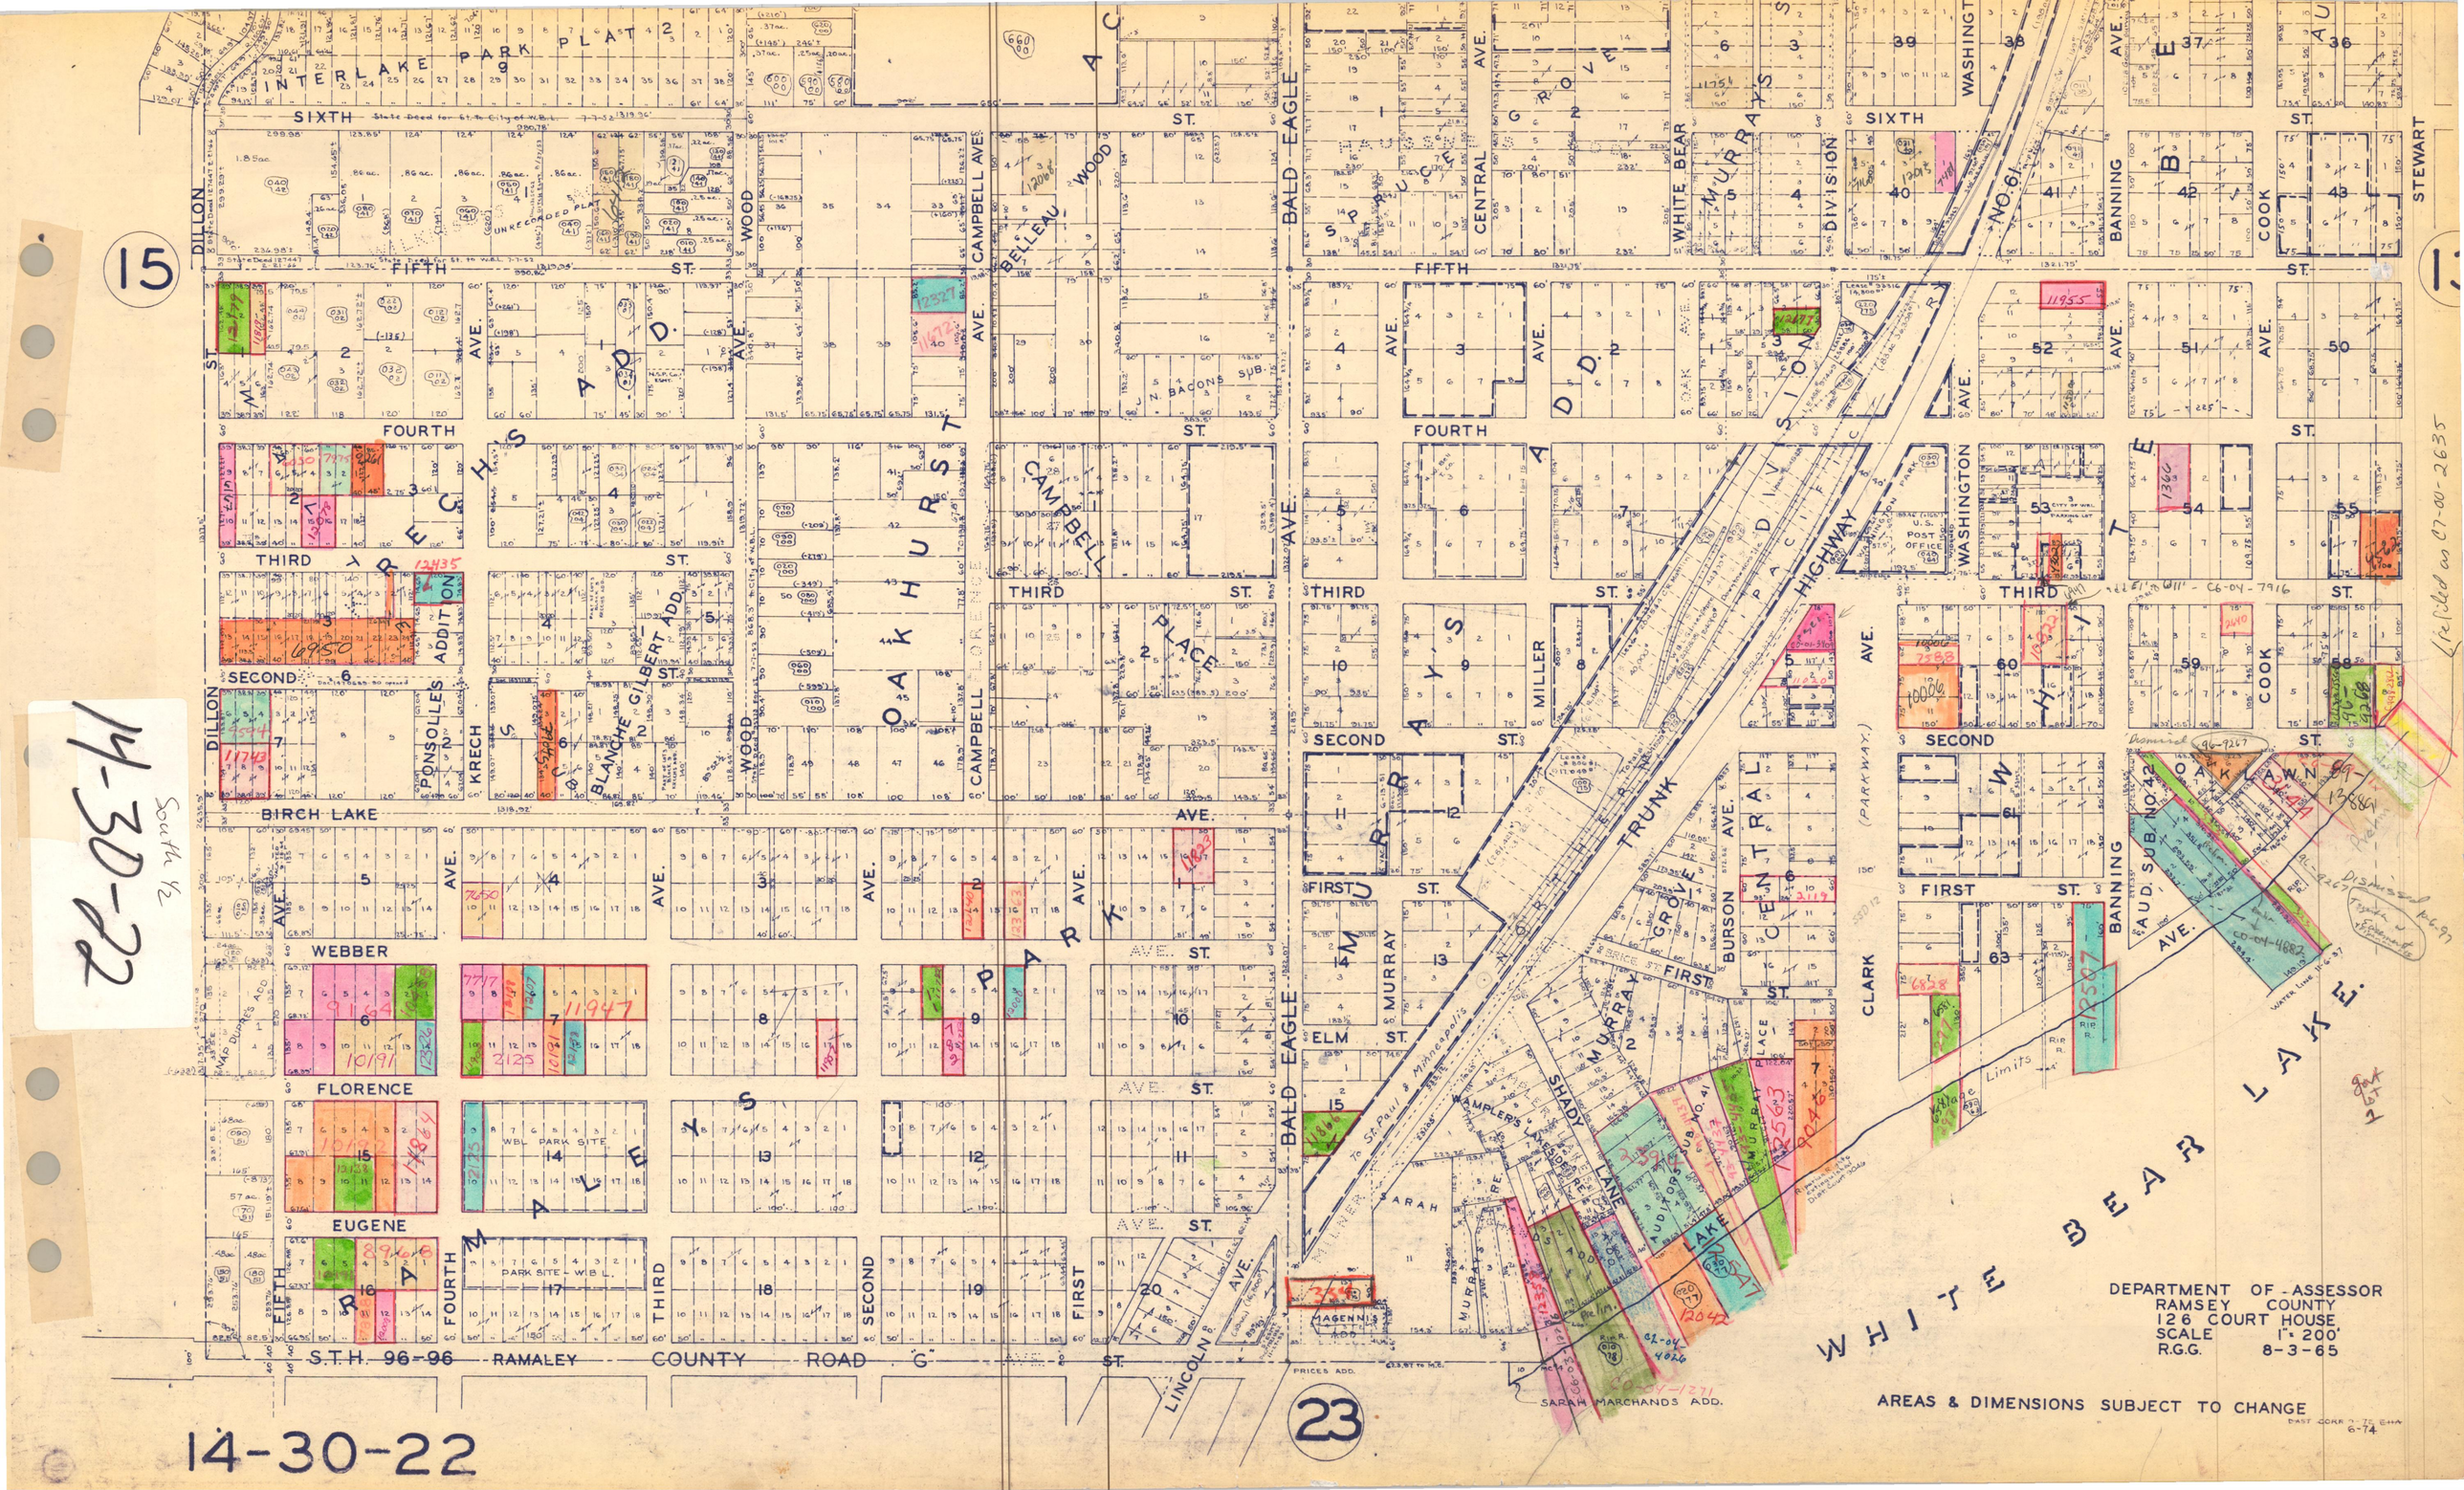

INTERLAKE PARK PLAT 2
SIXTH ST.
FIFTH ST.
FOURTH ST.
THIRD ST.
SECOND ST.
BIRCH LAKE AVE.
WEBBER AVE. ST.
FLORENCE AVE. ST.
EUGENE AVE. ST.
DILLON ST.
WOOD AVE.
CAMPBELL AVE.
BALD EAGLE AVE.
CENTRAL AVE.
WHITE BEAR AVE.
DIVISION
WASHINGTON AVE.
BANNING AVE.
COOK AVE.
STEWART AVE.
CLARK AVE.
MILLER AVE.
MURRAY AVE.
BURSON AVE.
FIRST ST.
ELM ST.
LINCOLN AVE.
RAMALEY AVE.
S.T.H. 96-96 RAMALEY COUNTY ROAD "G"
OAKHURST
CAMPBELL PLACE
BELLEAU WOOD
J. N. BACONS SUB.
PONSOLLES ADDITION
KRECH
BLANCHE GILBERT ADD.
WBL PARK SITE
PARK SITE - W.B.L.
MAGENNIS ADD.
PRICES ADD.
SARAH MARCHANDS ADD.
SHADY LANE
MURRAY GROVE
CENTRAL
HIGHWAY
TRUNK
WHITE BEAR LAKE
OAKLAWN
U.S. POST OFFICE
WASHINGTON PARK
(PARKWAY)
Village Limits
15
23
14-30-22
South 1/2
14-30-22
DEPARTMENT OF ASSESSOR
RAMSEY COUNTY
126 COURT HOUSE
SCALE 1" = 200'
R.G.G. 8-3-65
AREAS & DIMENSIONS SUBJECT TO CHANGE