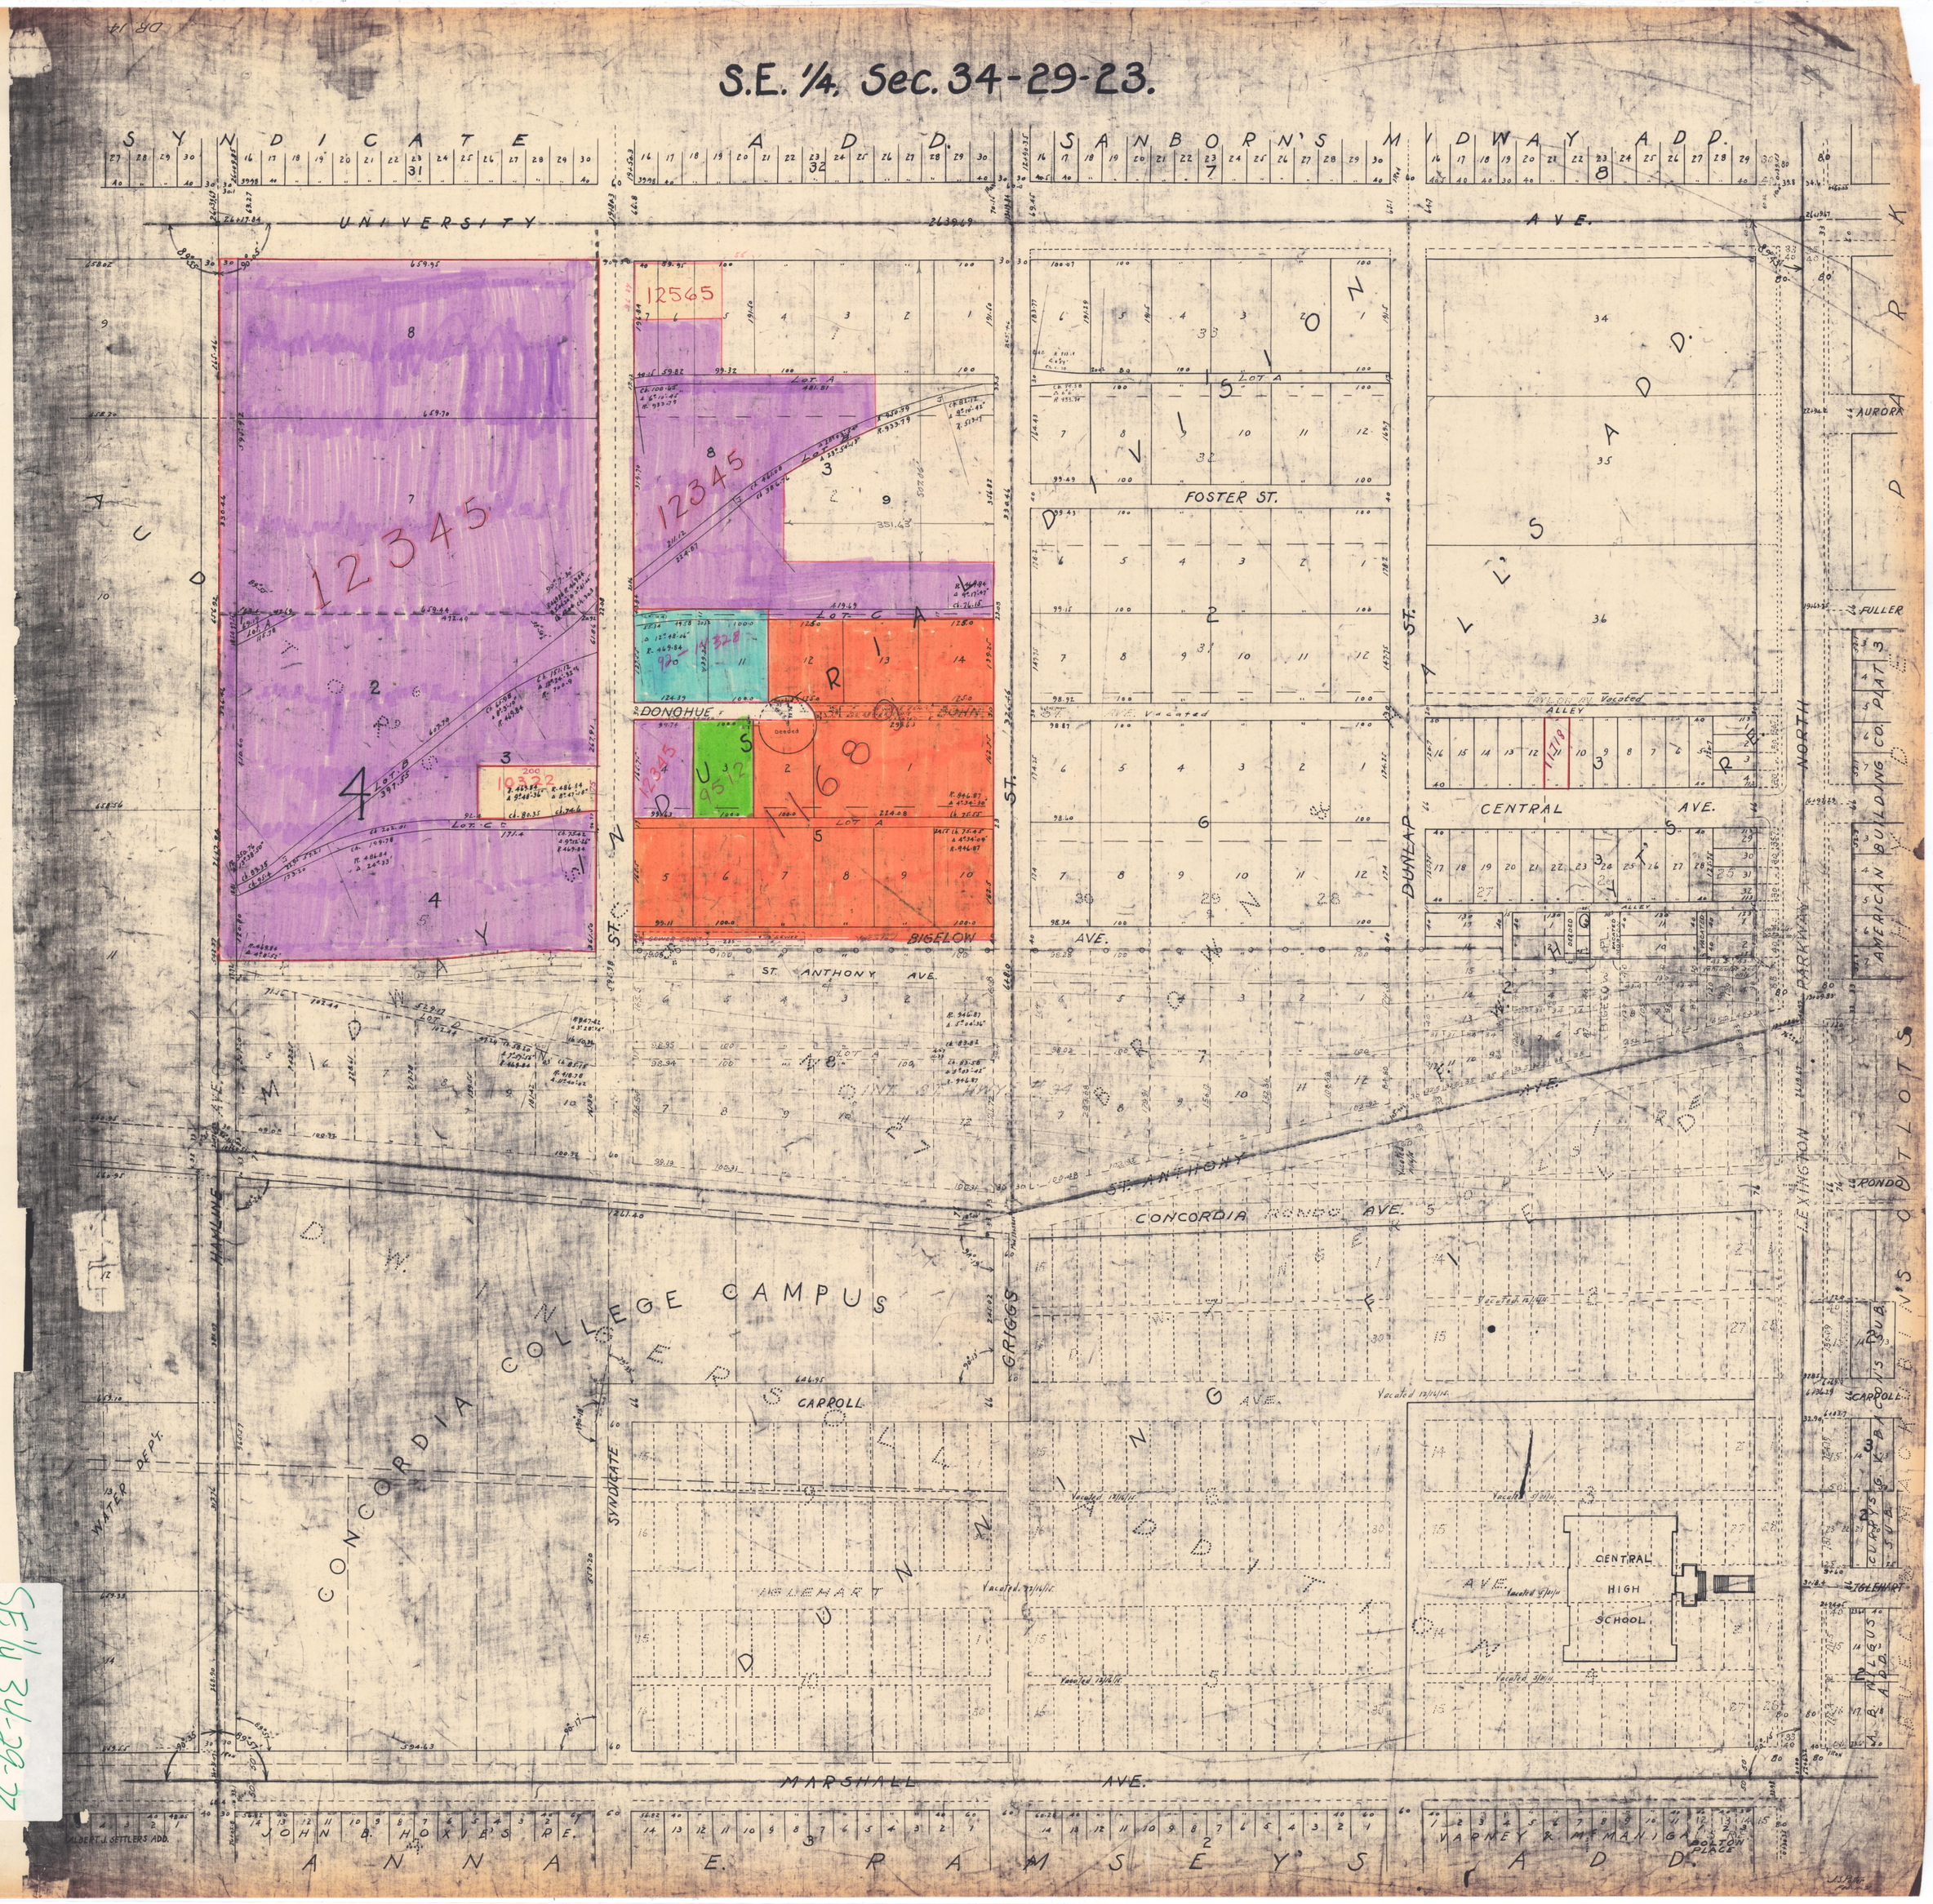
S.E. 1/4. Sec. 34-29-23.
SYNDICATE ADD.
SANBORN'S MIDWAY ADD.
UNIVERSITY AVE.
FOSTER ST.
DONOHUE
BIGELOW AVE.
ST. ANTHONY AVE.
CENTRAL AVE.
CONCORDIA AVE.
CARROLL
IGLEHART
MARSHALL AVE.
CONCORDIA COLLEGE CAMPUS
CENTRAL HIGH SCHOOL
DUNLAP ST.
GRIGGS ST.
SYNDICATE ST.
HAMLINE AVE.
WATER DEPT.
LEXINGTON PARKWAY
NORTH PARK
AMERICAN BUILDING CO. PLAT 3
AURORA
FULLER
RONDO
CARROLL
IGLEHART
JOHN B. HOXIE'S RE.
ANNA E. RAMSEY'S ADD.
VARNEY & McMANIGAL'S RE.
ALBERT J. SETTLERS ADD.
12345
12565
12345
1168
9512
10322
11718
SE 1/4 34-29-23