340071

ST. PAUL, MINN.

SCALE, 1" = 200'

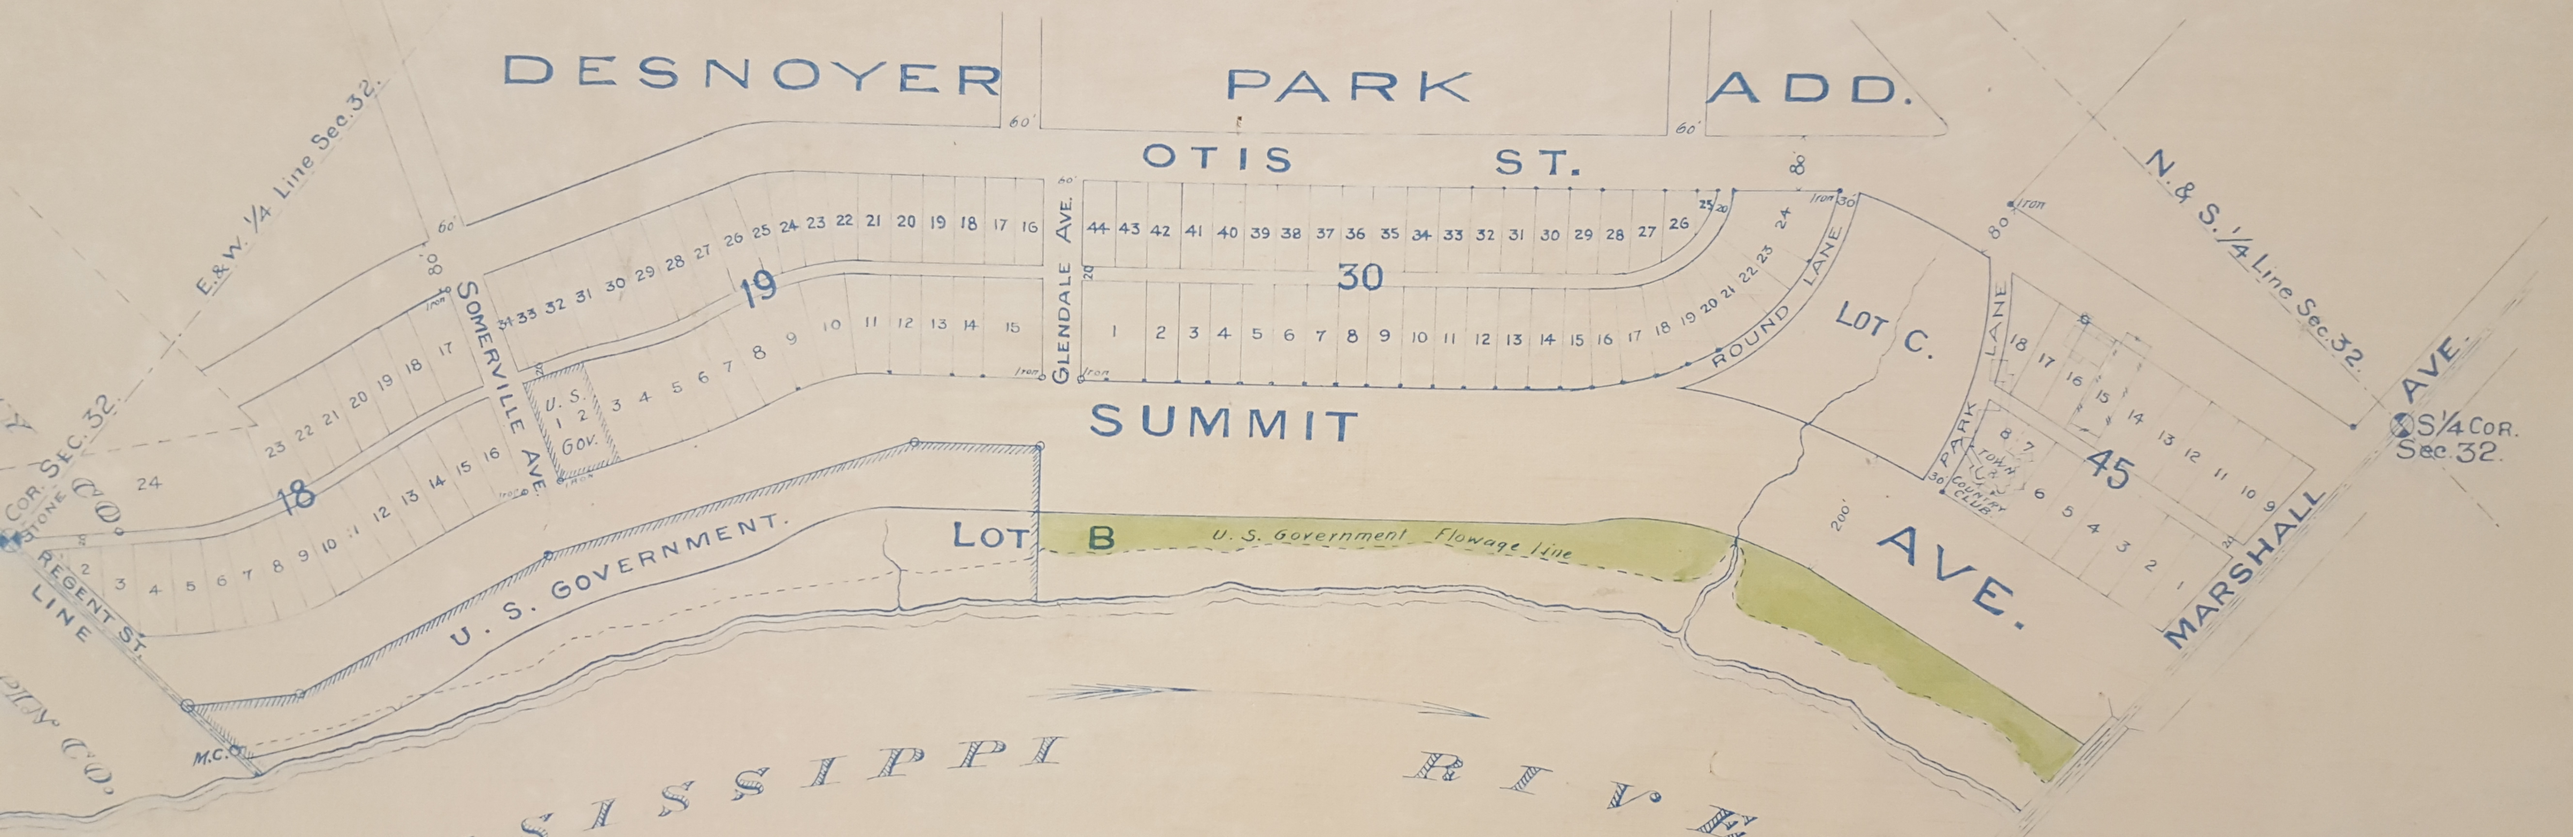

This is to certify that the following description is of land to be condemned and taken for the "Mississippi Boulevard North" in accordance with the order of the Board of Park Commissioners adopted 190.

J. T. Rearington
Secretary Board of Park Commissioners

I hereby certify that I have caused be surveyed the land described in the certificate hereto annexed and that the is a correct plat of the same.

L. W. Rundlett
Com. of Public Works and City Engineer

DESCRIPTION

All of LOT "B" of DESNOYER PARK ADDITION to the City of ST. PAUL, lying between the Westerly line of SUMMIT AVENUE and the flowage line established by the UNITED STATES GOVERNMENT in said LOT "B"

STATE OF MINNESOTA, COUNTY OF RAMSEY. } S.S.

On this 14 day of Feby A.D. 1907, personally appeared before me L. W. Rundlett to me well known and acknowledged that he executed the foregoing Certificate as his own free