Register of Deeds.
By: Deputy.

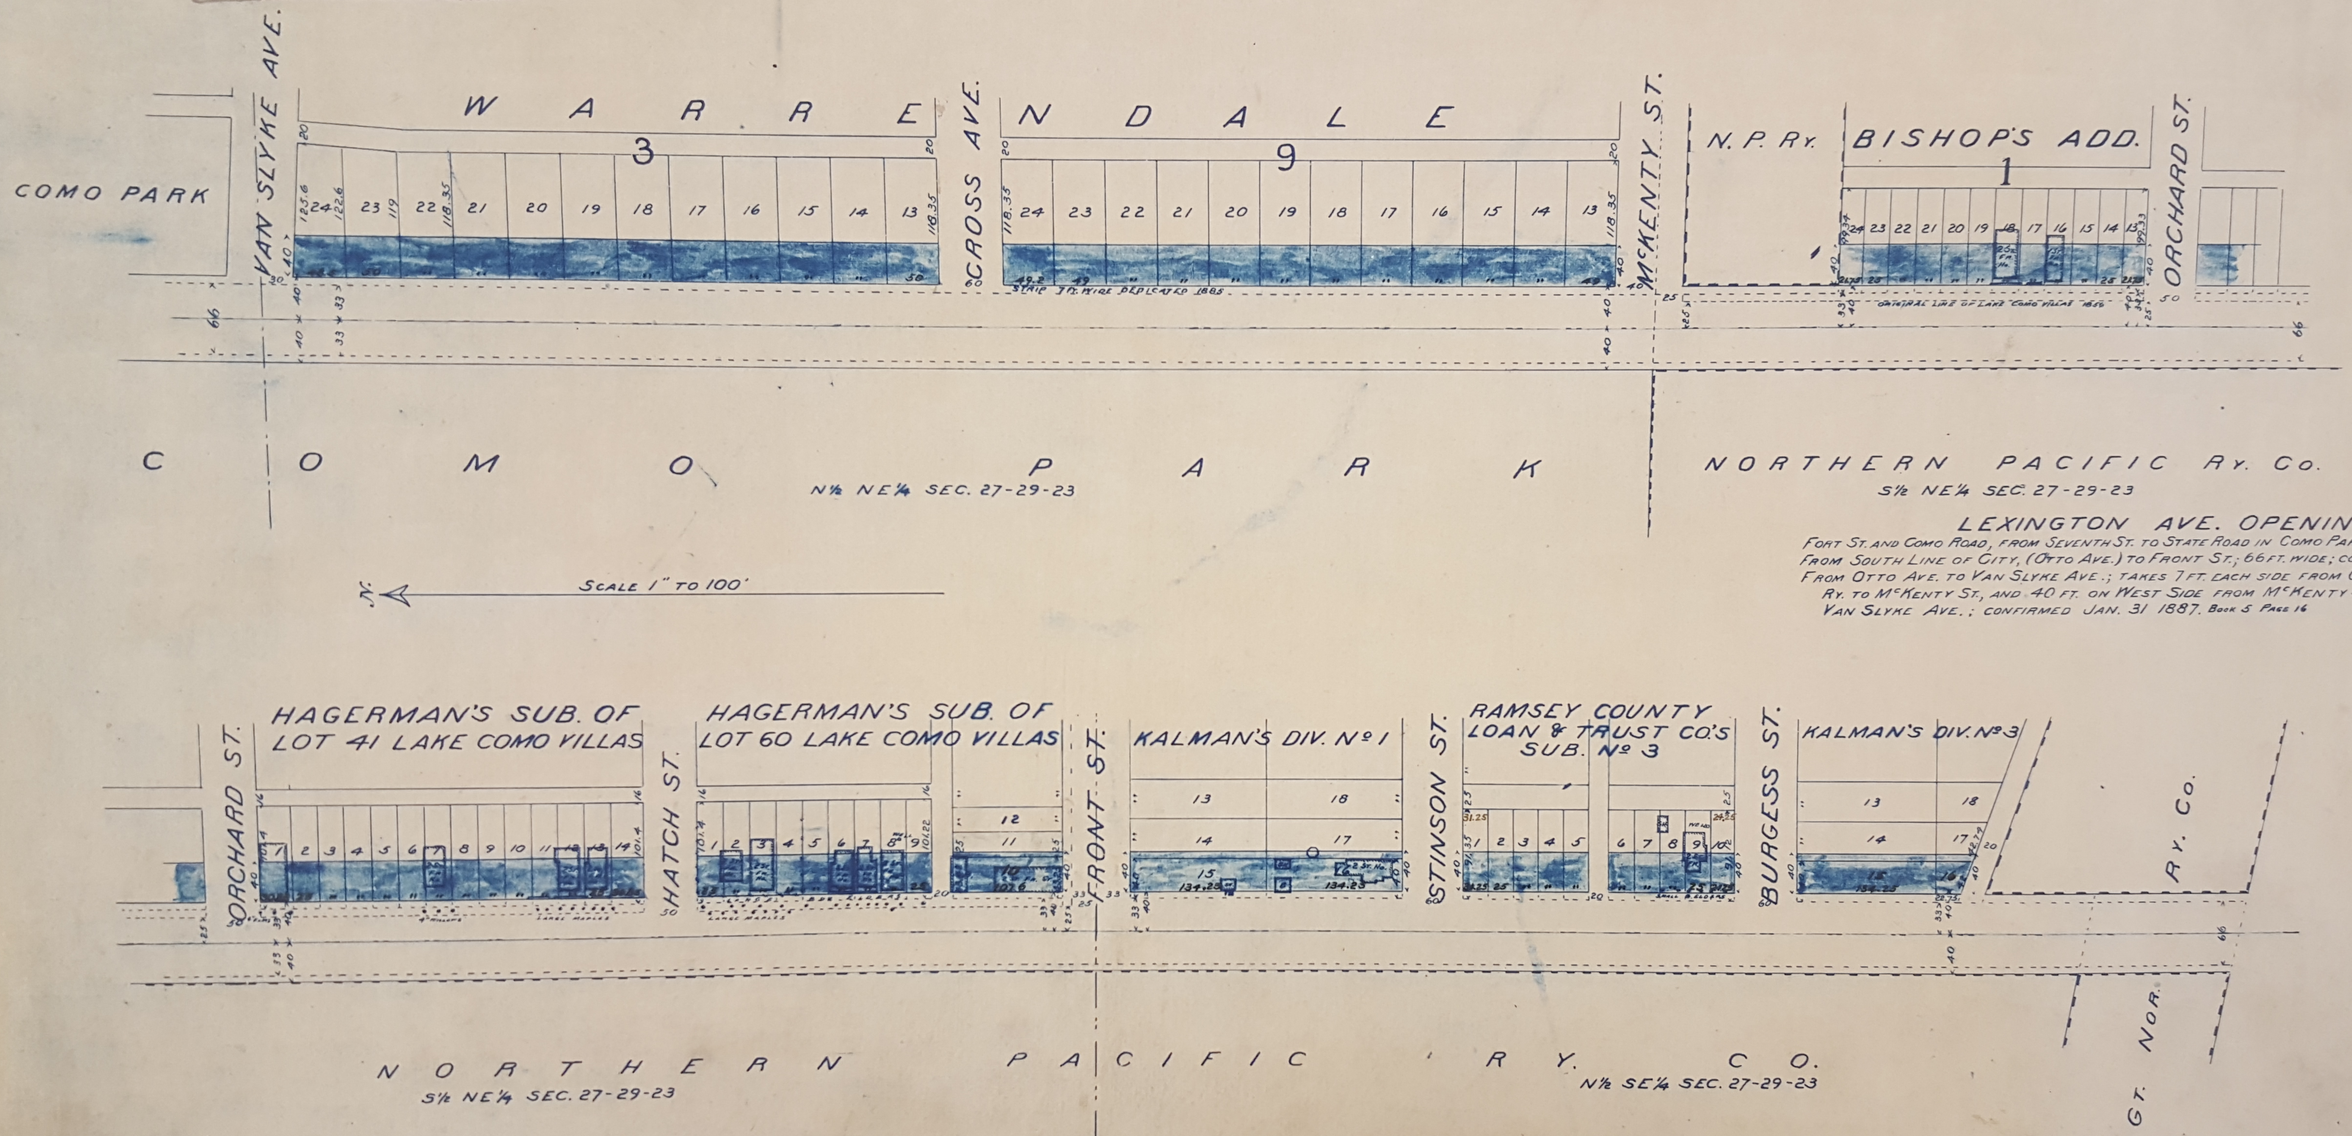

LEXINGTON AVE. OPENINGS.

FORT ST. AND COMO ROAD, FROM SEVENTH ST. TO STATE ROAD IN COMO PARK; 66 FT. WIDE (XVI-347)
FROM SOUTH LINE OF CITY, (OTTO AVE.) TO FRONT ST.; 66 FT. WIDE; CONF. JAN 12 1877. BK 2, PG
FROM OTTO AVE. TO VAN SLYKE AVE.; TAKES 7 FT. EACH SIDE FROM GREAT NORTHERN RY. TO McKENTY ST., AND 40 FT. ON WEST SIDE FROM McKENTY ST. TO VAN SLYKE AVE.; CONFIRMED JAN. 31 1887. BOOK 5 PAGE 16

LOCATION OF BUILDINGS Book 563