SCALE 1" TO 50'

15

351312

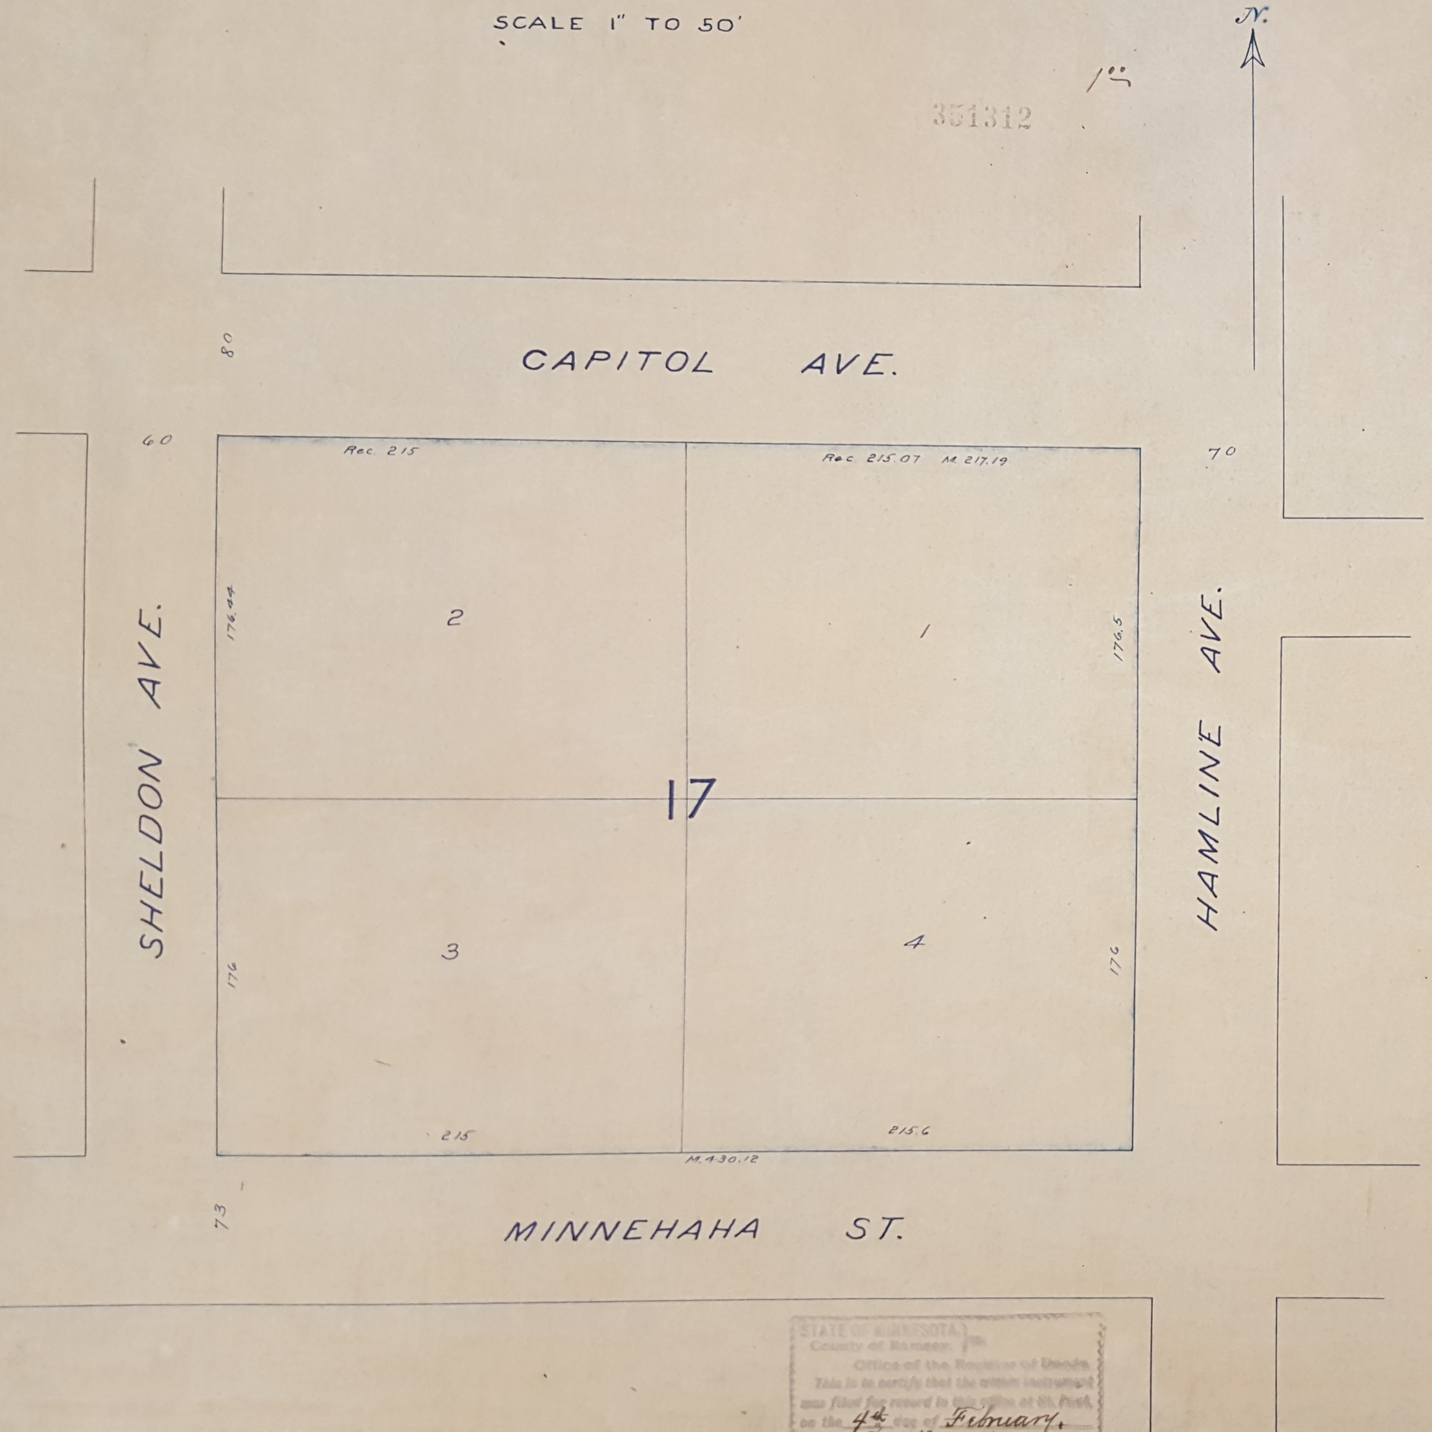

This is to certify that this plat of lands and grounds has been designated and has been caused to be surveyed and platted by the BOARD OF PARK COMMISSIONERS of the City of St. Paul for the purposes of a PUBLIC PARK for the use of said City, to be called HORTON PARK, by and under resolutions of said Board adopted on the 3d day of August, 1907.

L. L. Brandon

Secretary, Board of Park Commissioners

I hereby certify that I have caused to be surveyed and platted the lands described in the certificate hereto annexed, and that this is a correct plat of the same.

L. W. Rundlett

Commissioner of Public Works

State of Minnesota } ss.
County of Ramsey }

On this 21 day of Dec 1907, personally appeared before me, the undersigned, L. W. Rundlett, to me well known, and acknowledged that he executed the foregoing certificate as his own free act and deed.

A. P. Moore

My Commission expires Oct. 22, 1912

Notary Public, Ramsey Co. Minn.
My commission expires 190

St. Paul, Minn. December 26th 1907

This is to certify that this is a true and correct plan of HORTON PARK, which comprises the whole of BLOCK 17 COLLEGE PLACE, EAST DIVISION, the assessment for which was confirmed by the Board of Public Works in and for the Corporation of the City of St. Paul, Minn., on the 9th day of December 1907

Jno. Lyon

President, Board of Public Works.

R. L. Tomlan

Clerk, Board of Public Works.

STATE OF MINNESOTA,
County of Ramsey, } ss.
Office of the Register of Deeds.
This is to certify that the within instrument was filed for record in my office at St. Paul, on the 4th day of February,