Ramsey County
Minn

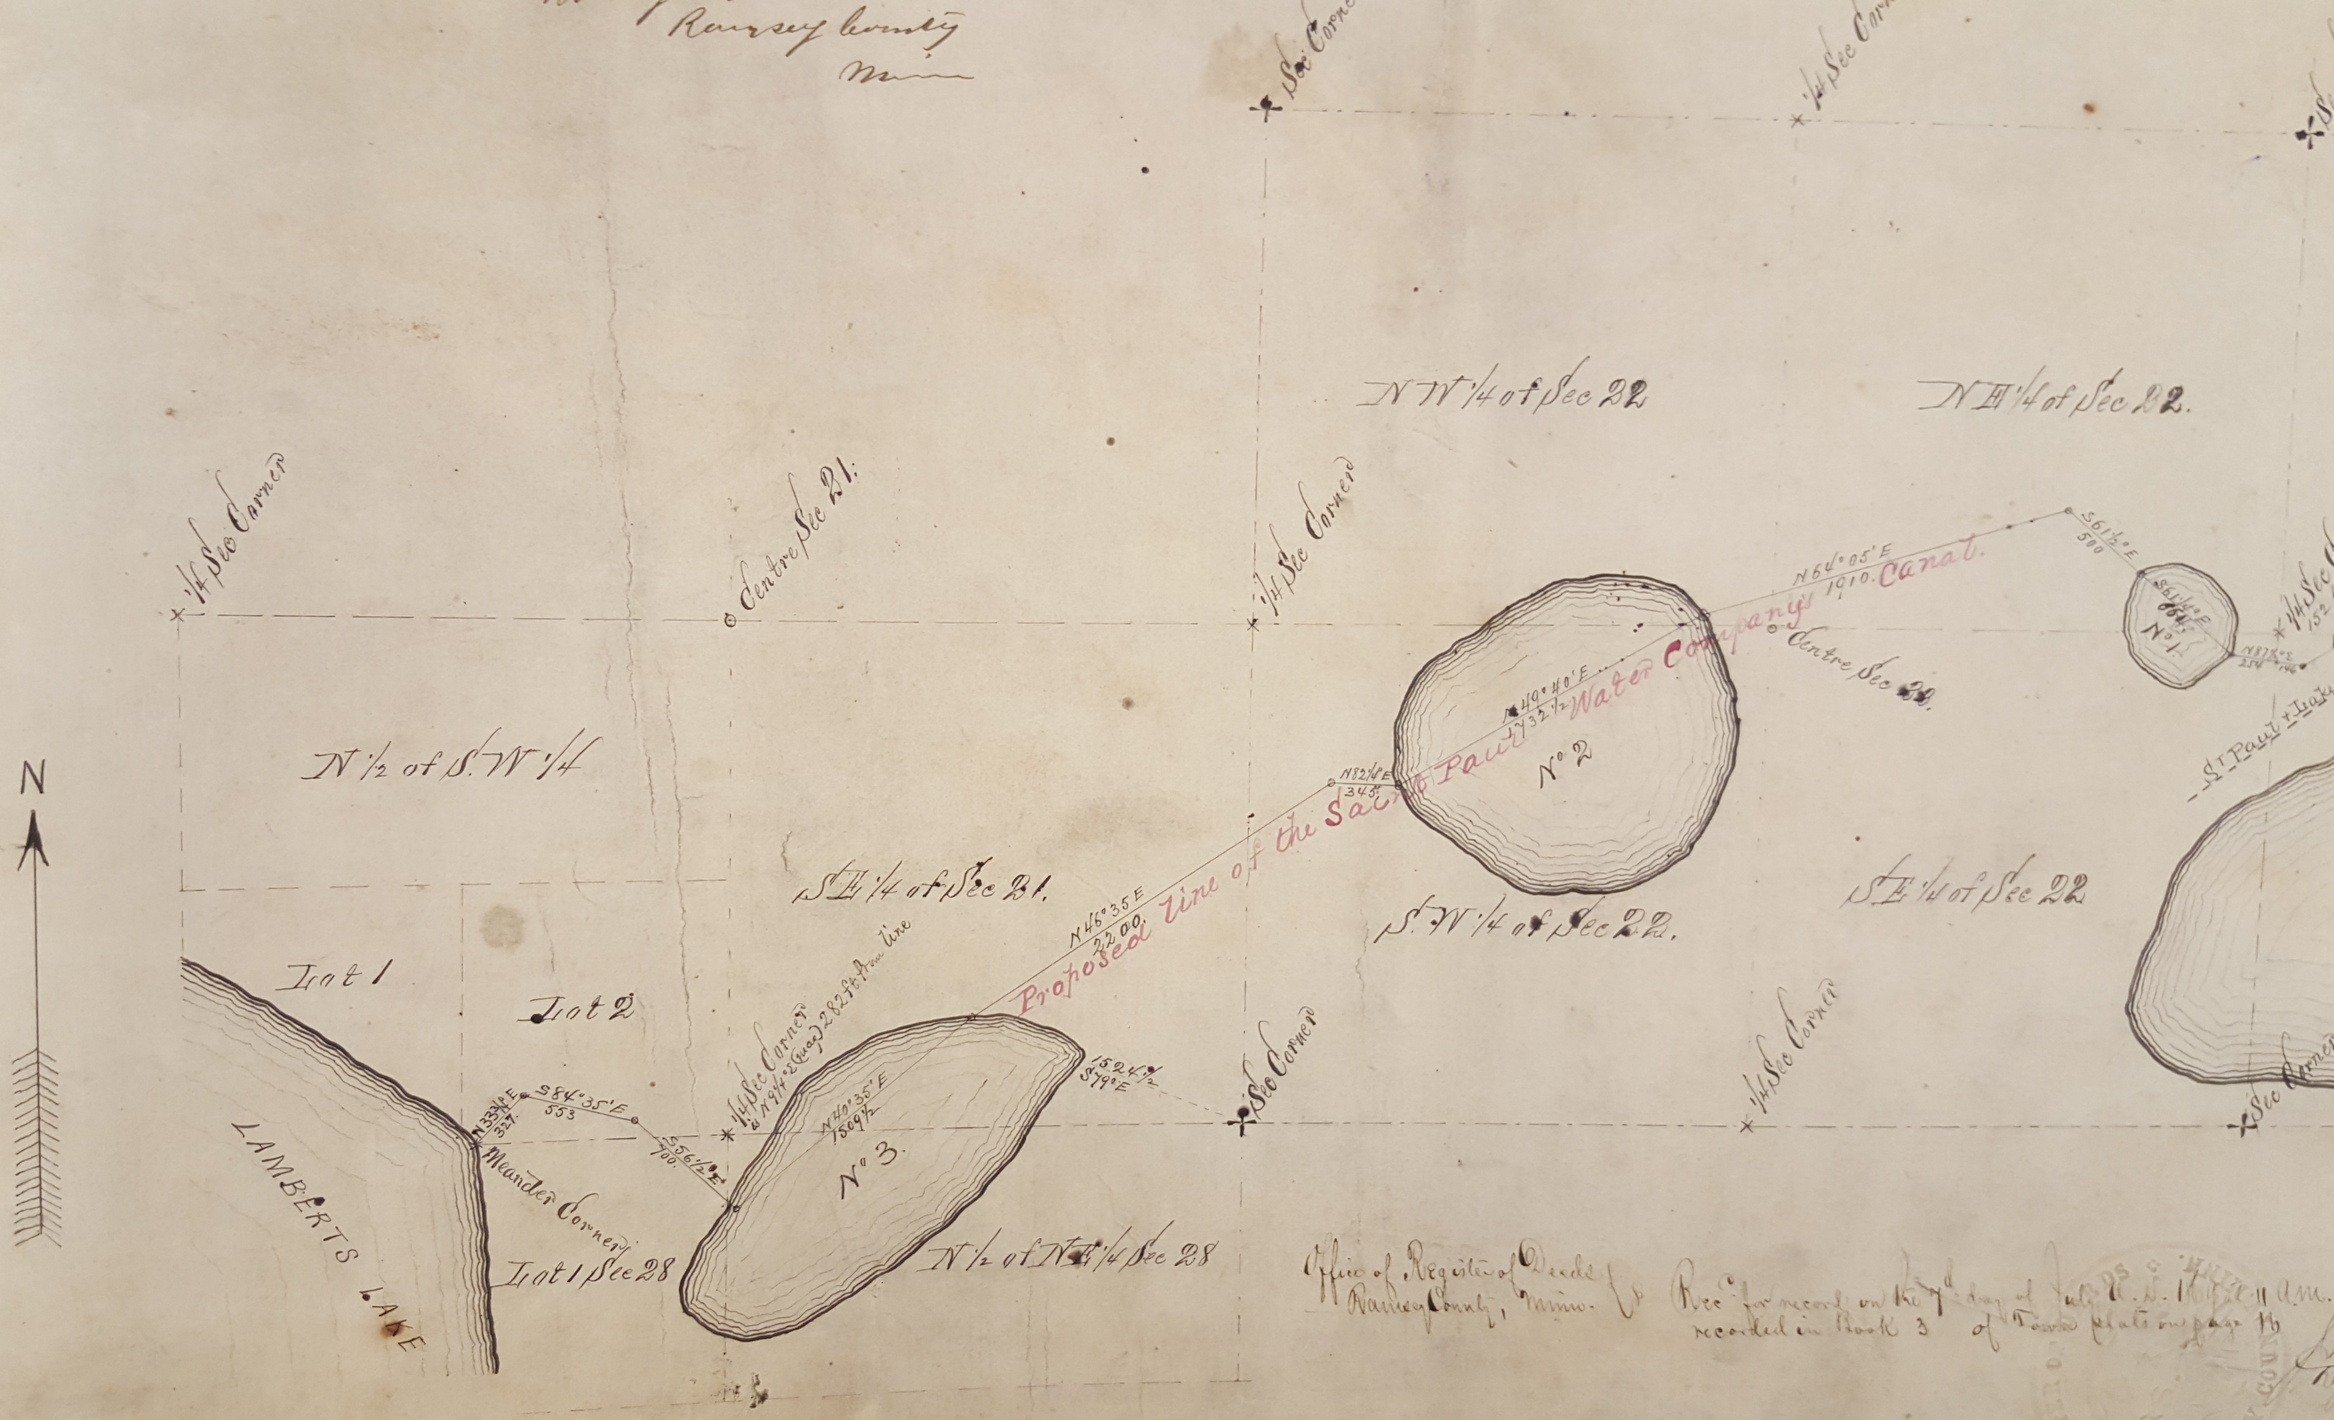

Office of Register of Deeds
Ramsey County, Minn.

Rec'd for record on the 7th day of July A.D. 1910 at 1 o'clock P.M.
recorded in Book 3 of Town plats on page 16