Company, and said Company, as proposed to be extended, and also the location of the line of the works of said Company, as proposed to be extended, and also the location of the line of such works heretofore located, as proposed to be re-located, and the lands necessary to be taken for such extension and re-location, and that the same correctly shows the location and re-location, and such lands necessary to be taken - And said D. L. Antrice, and J. T. Walsleb each acknowledged that they made such surveys, and maps for said Company for the purpose aforesaid, and that said map correctly shows the location of the line of said works as proposed to be extended, and of such line heretofore located, as it is proposed to be re-located, and of the lands necessary to be taken for such extension and re-location.

J. R. Fassett
Notary Public
Ramsey Co.
Minn

James Gilfillan
Pres St Paul Water Co
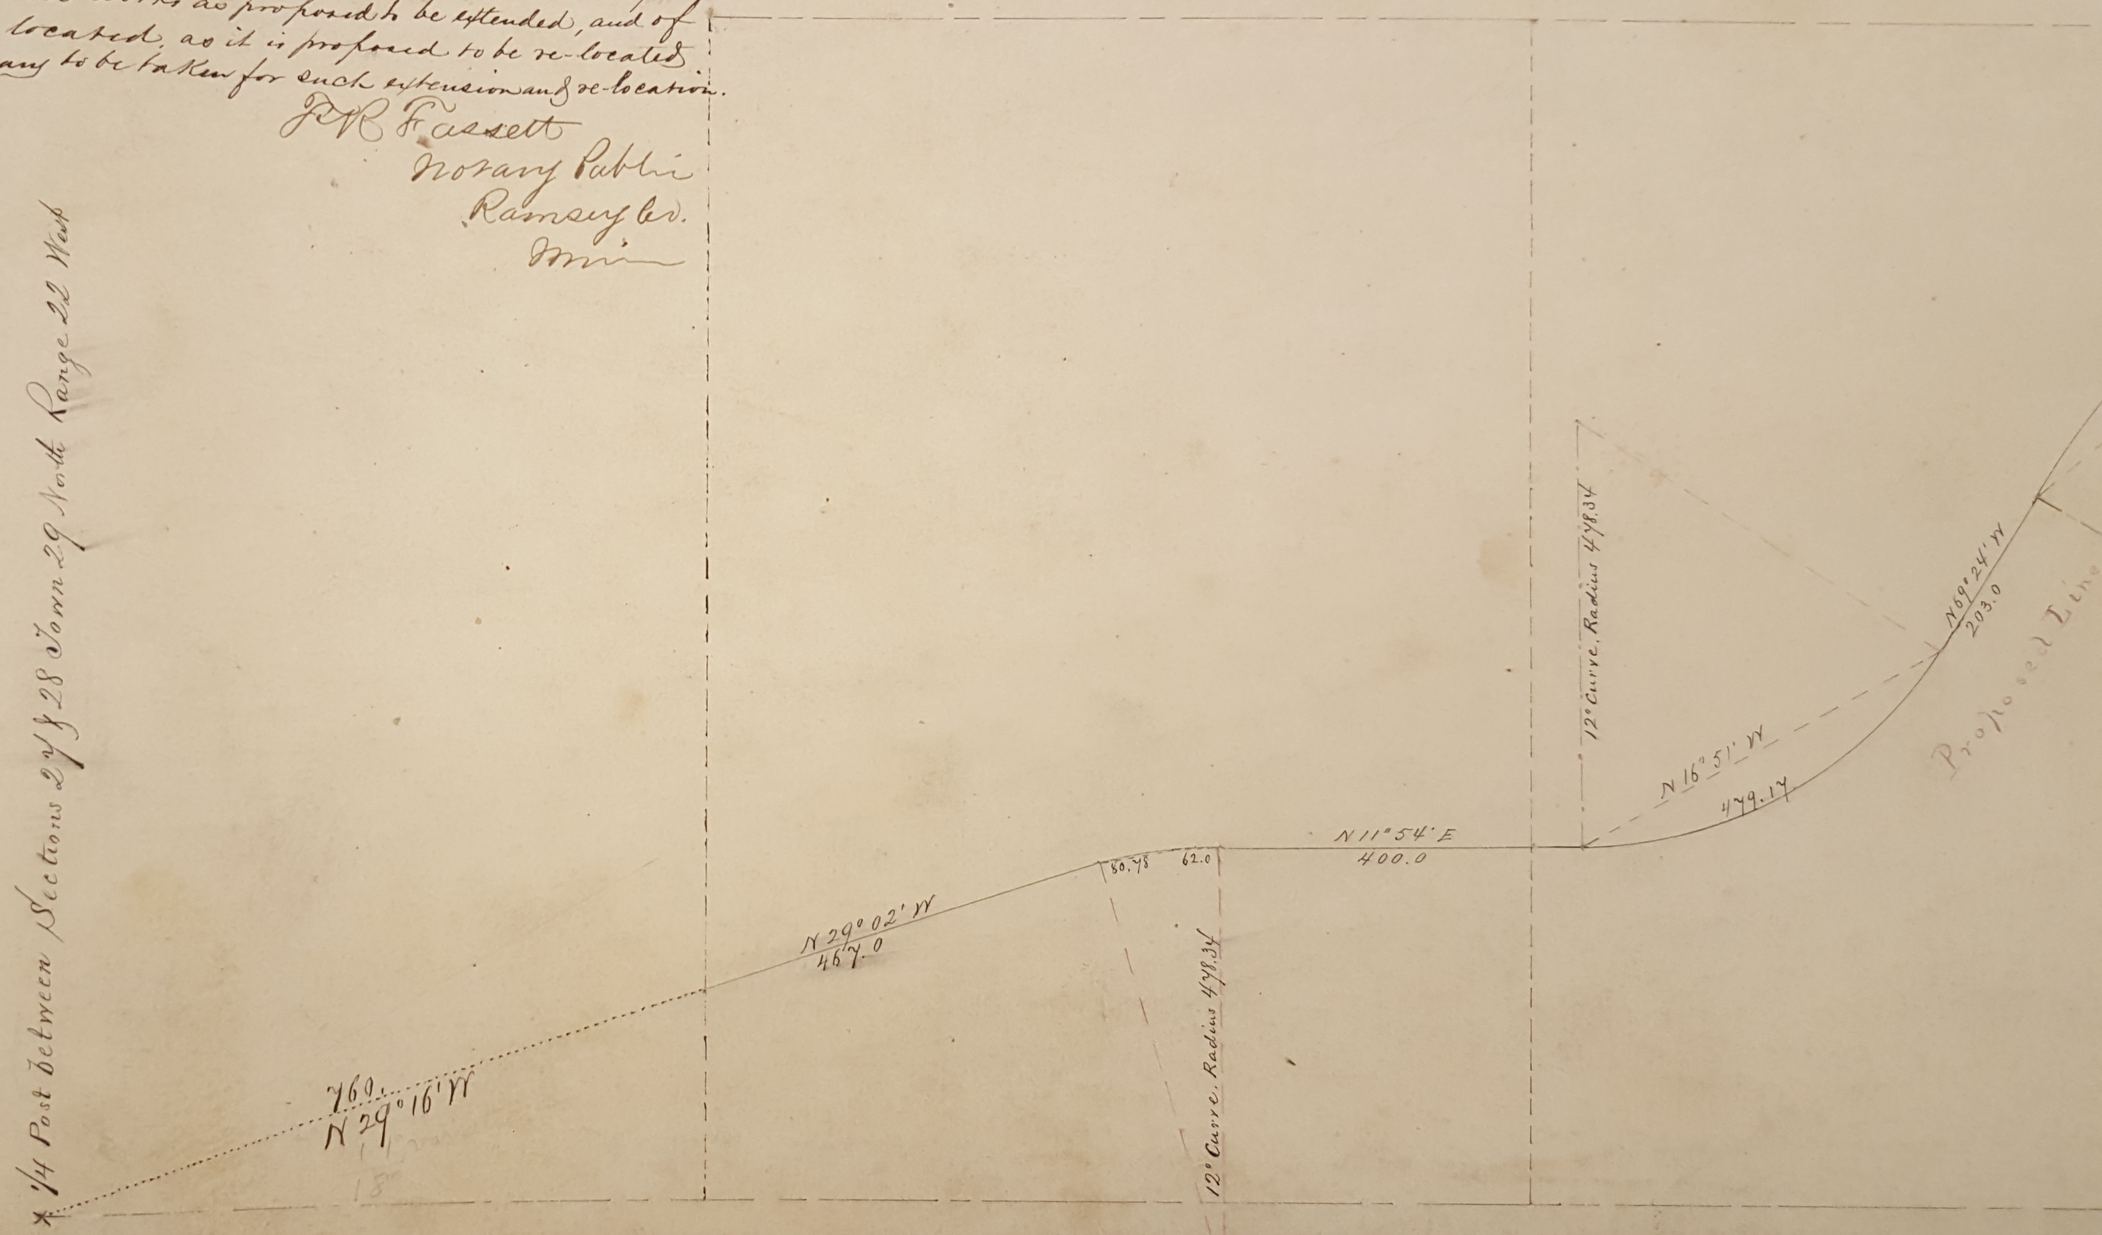
Antrice & W