Sheet No 7

State of Minnesota
Ramsey County ss.

On this 7th day of July 1869 before me came personally James Gilfillan to me known to be the President of the Saint Paul Water Company and D L Curtice and J P Halsted to me known to be the surveyors, who made the surveys for the line of the works of said Company, as proposed to be extended and of the line of said works heretofore located as such line is proposed by said Company to be re-located, and who made the map of such survey and the said James Gilfillan President as aforesaid duly acknowledged that the annexed map of eight sheets numbered from one to eight inclusive of which this Number Seven was caused to be made by said Company for the purpose of showing the location of the line of the works of said Company, as proposed to be extended, and also the location of the line of such works heretofore located, as proposed to be re-located, and the lands necessary to be taken for such extension and re-location and that the same correctly shows the location and re-location of such lines, and such lands necessary to be taken and said D L Curtice and J P Halsted each acknowledged that they made such surveys and maps for said Company for the purpose aforesaid and that said map correctly shows the location of the line of said works as proposed to be extended, and of such line heretofore located as it is proposed to be re-located and of the lands necessary to be taken for such extension and re-location

F R Fossett
Notary Public
Ramsey County
Minn

Official Reg. of Deeds
Ramsey Co. Minn
I hereby certify that I received for record on the 14th day of July A.D. 1869 at 11 o'clock A.M. and recorded in Book 3 of Town plats on page 14
J Mainger
Reg. of Deeds

The lands to be taken which proposed to be taken for right of way is forty feet in width. Twenty feet on each side of line drawn from South line of Wm Stees Land to East line of section 29 Town 29 R 22.
"Two rods" and "One Rod" Erased and "Forty feet" and "Twenty feet" inserted before execution.
James Gilfillan
Pres. St Paul Water Co.

Curtice & Halsted
Surveyors

Map of line of the
SAINT PAUL WATER WORKS
Ramsey Co Minn.
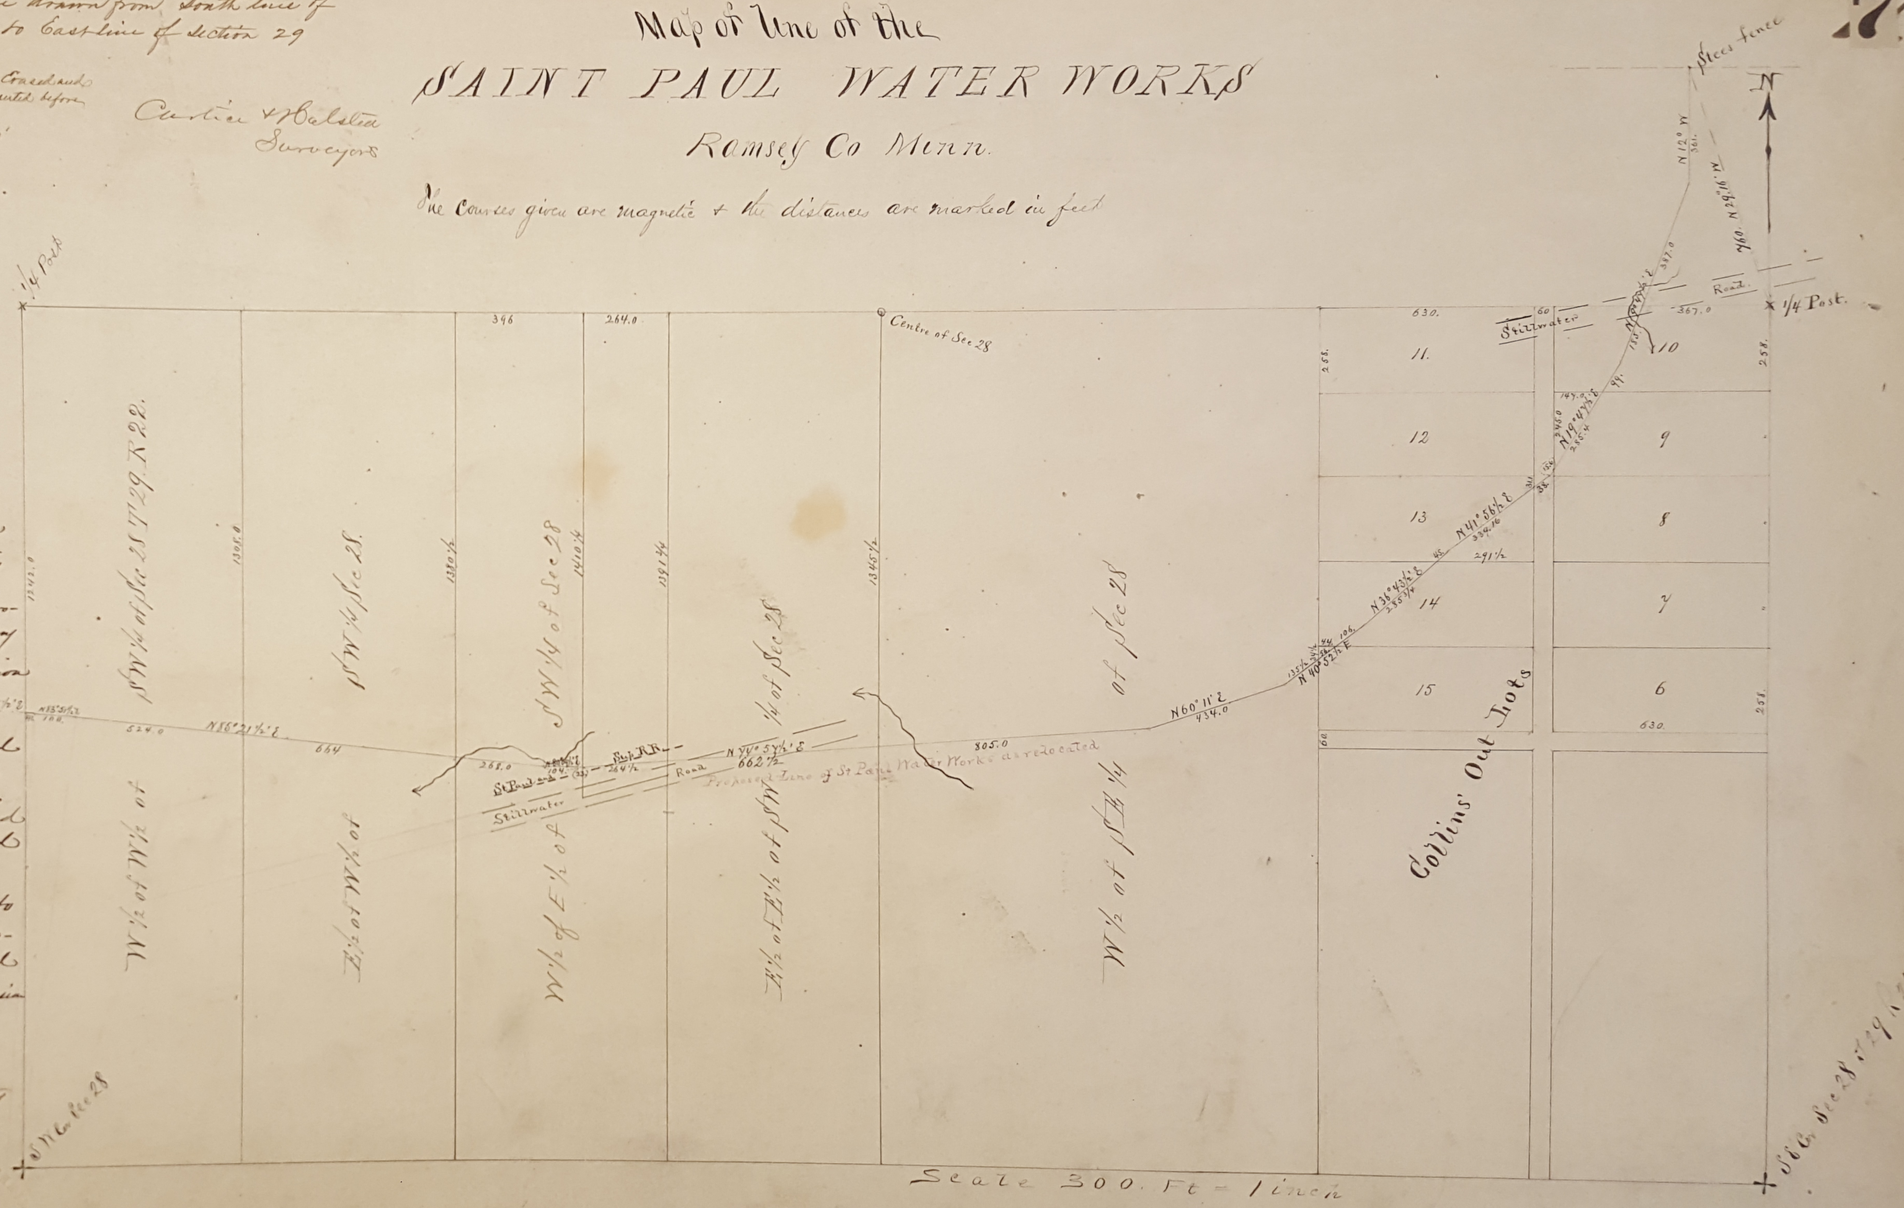
The Courses given are magnetic & the distances are marked in feet