President of the Saint Paul Water Company and D Cutler and J T Halsted to me known to be the surveyors, who made the surveys for the line of the works of said Company, as proposed to be extended and of the line of said works heretofore located as such line is proposed by said Company to be re-located, and who made the map of such survey and the said James Gilfillan President as aforesaid duly acknowledged that the annexed map of eight sheets numbered from one to eight inclusive of which this Minutes Sheet was caused to be made by said Company for the purpose of showing the location of the line of the works of said Company, as proposed to be extended, and also the location of the line of such works heretofore located, as proposed to be re-located, and the lands necessary to be taken for such extension and re-location and that the same correctly shows the location, and re-location of such lines, and such lands necessary to be taken, and said D L Cutler and J T Halsted each acknowledged that they made such surveys and maps for said Company for the purpose aforesaid and that said map correctly shows the location of the line of said works, as proposed to be extended, and of such line heretofore located as it is proposed to be re-located and of the lands necessary to be taken for such extension and re-location

F R Fassett
Notary Public
Ramsey County
Minn

The Courses given are magnetic & the distances are marked in feet

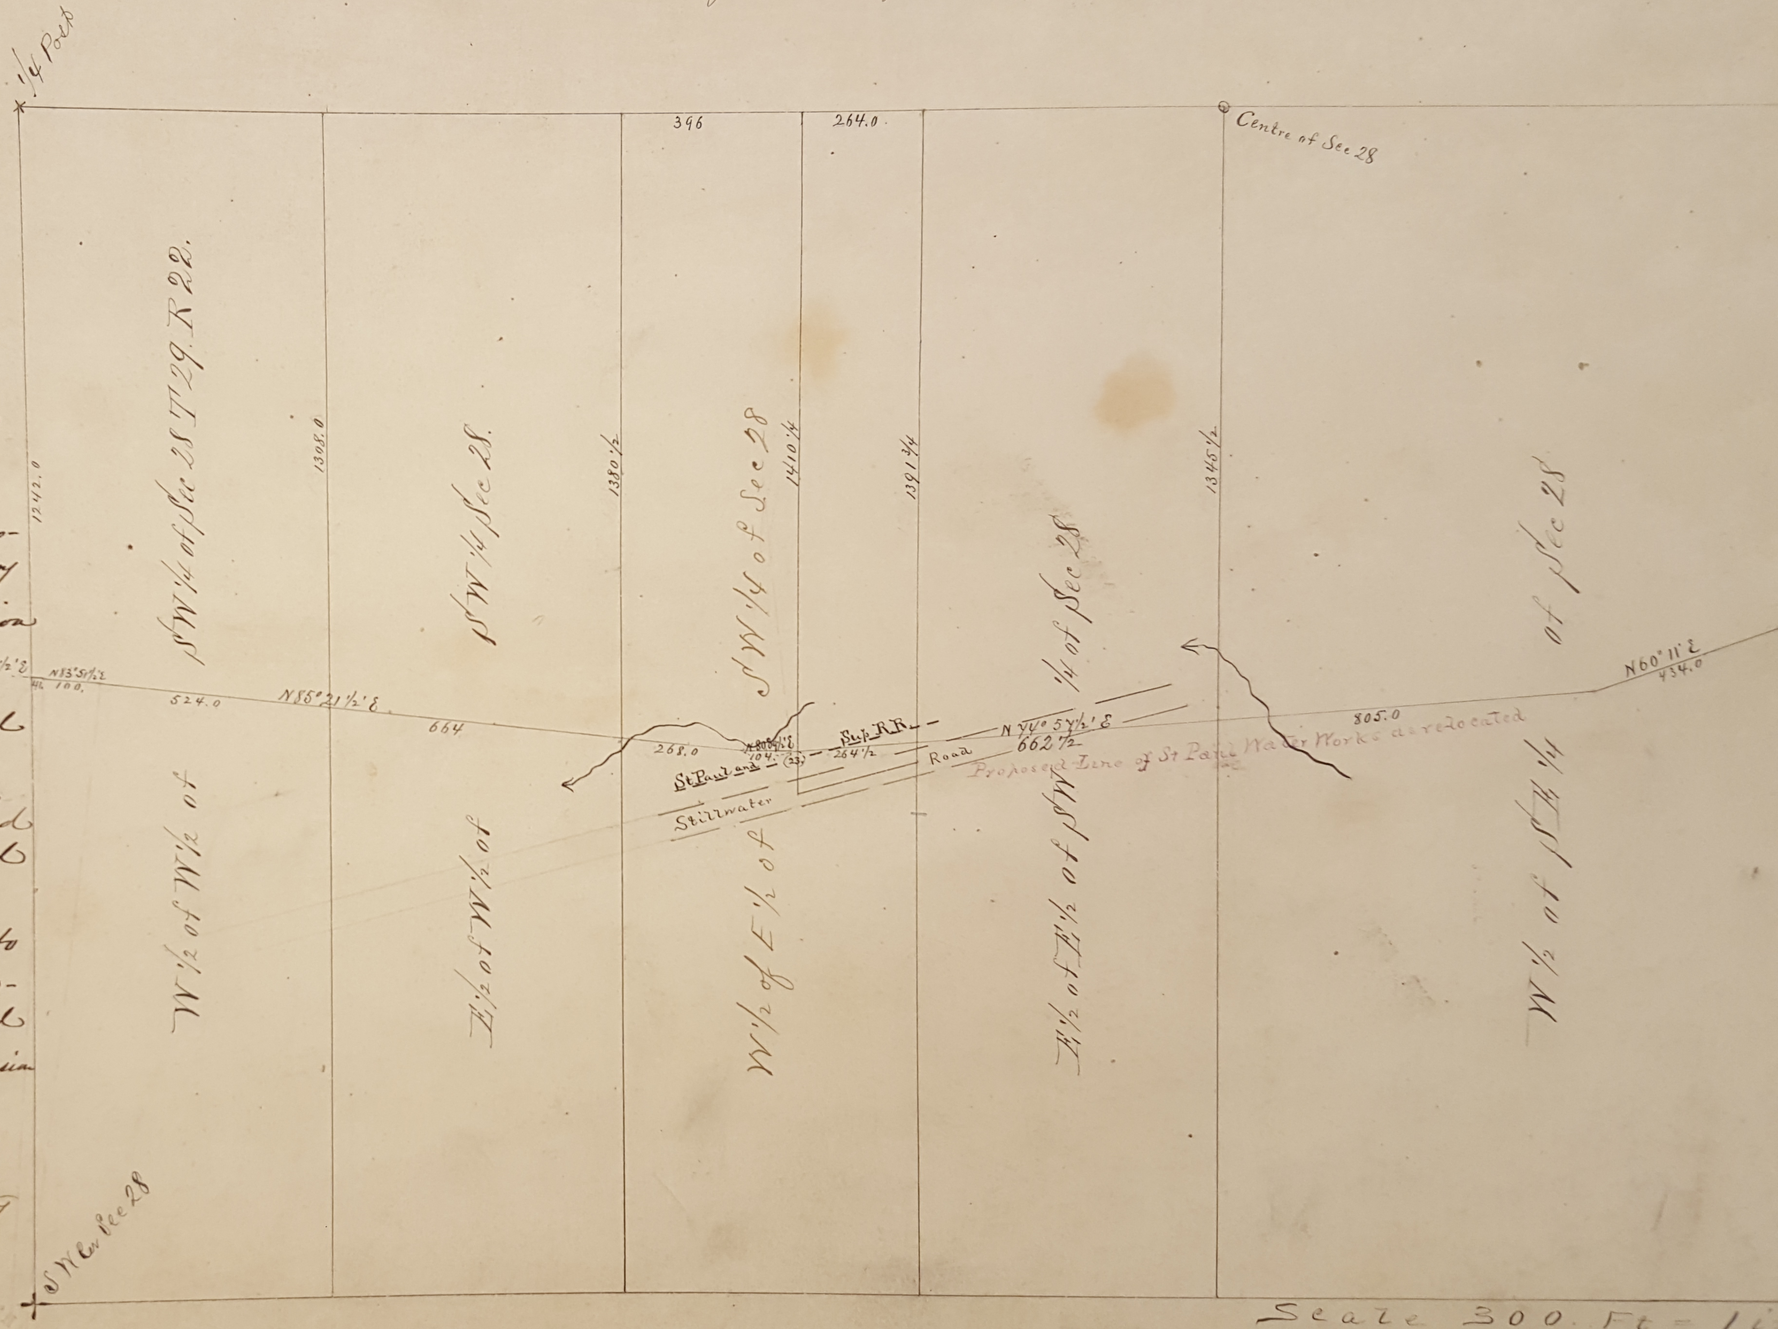

Office of Reg. of Deeds
Ramsey Co. Minn
1st day of July A.D. 1869 at 11 o'clock A.M.
and recorded in Book 3 of Town plats on
page 14.

Filed for record on the
Clerk Comm.