...et proposed to be taken for right of
...idth. Twenty feet on each side of Line
...ection 29. From 29 R 22. to East line
...l Herkimer Ave

...s
...d

Curtice & Halsted
Surveyors
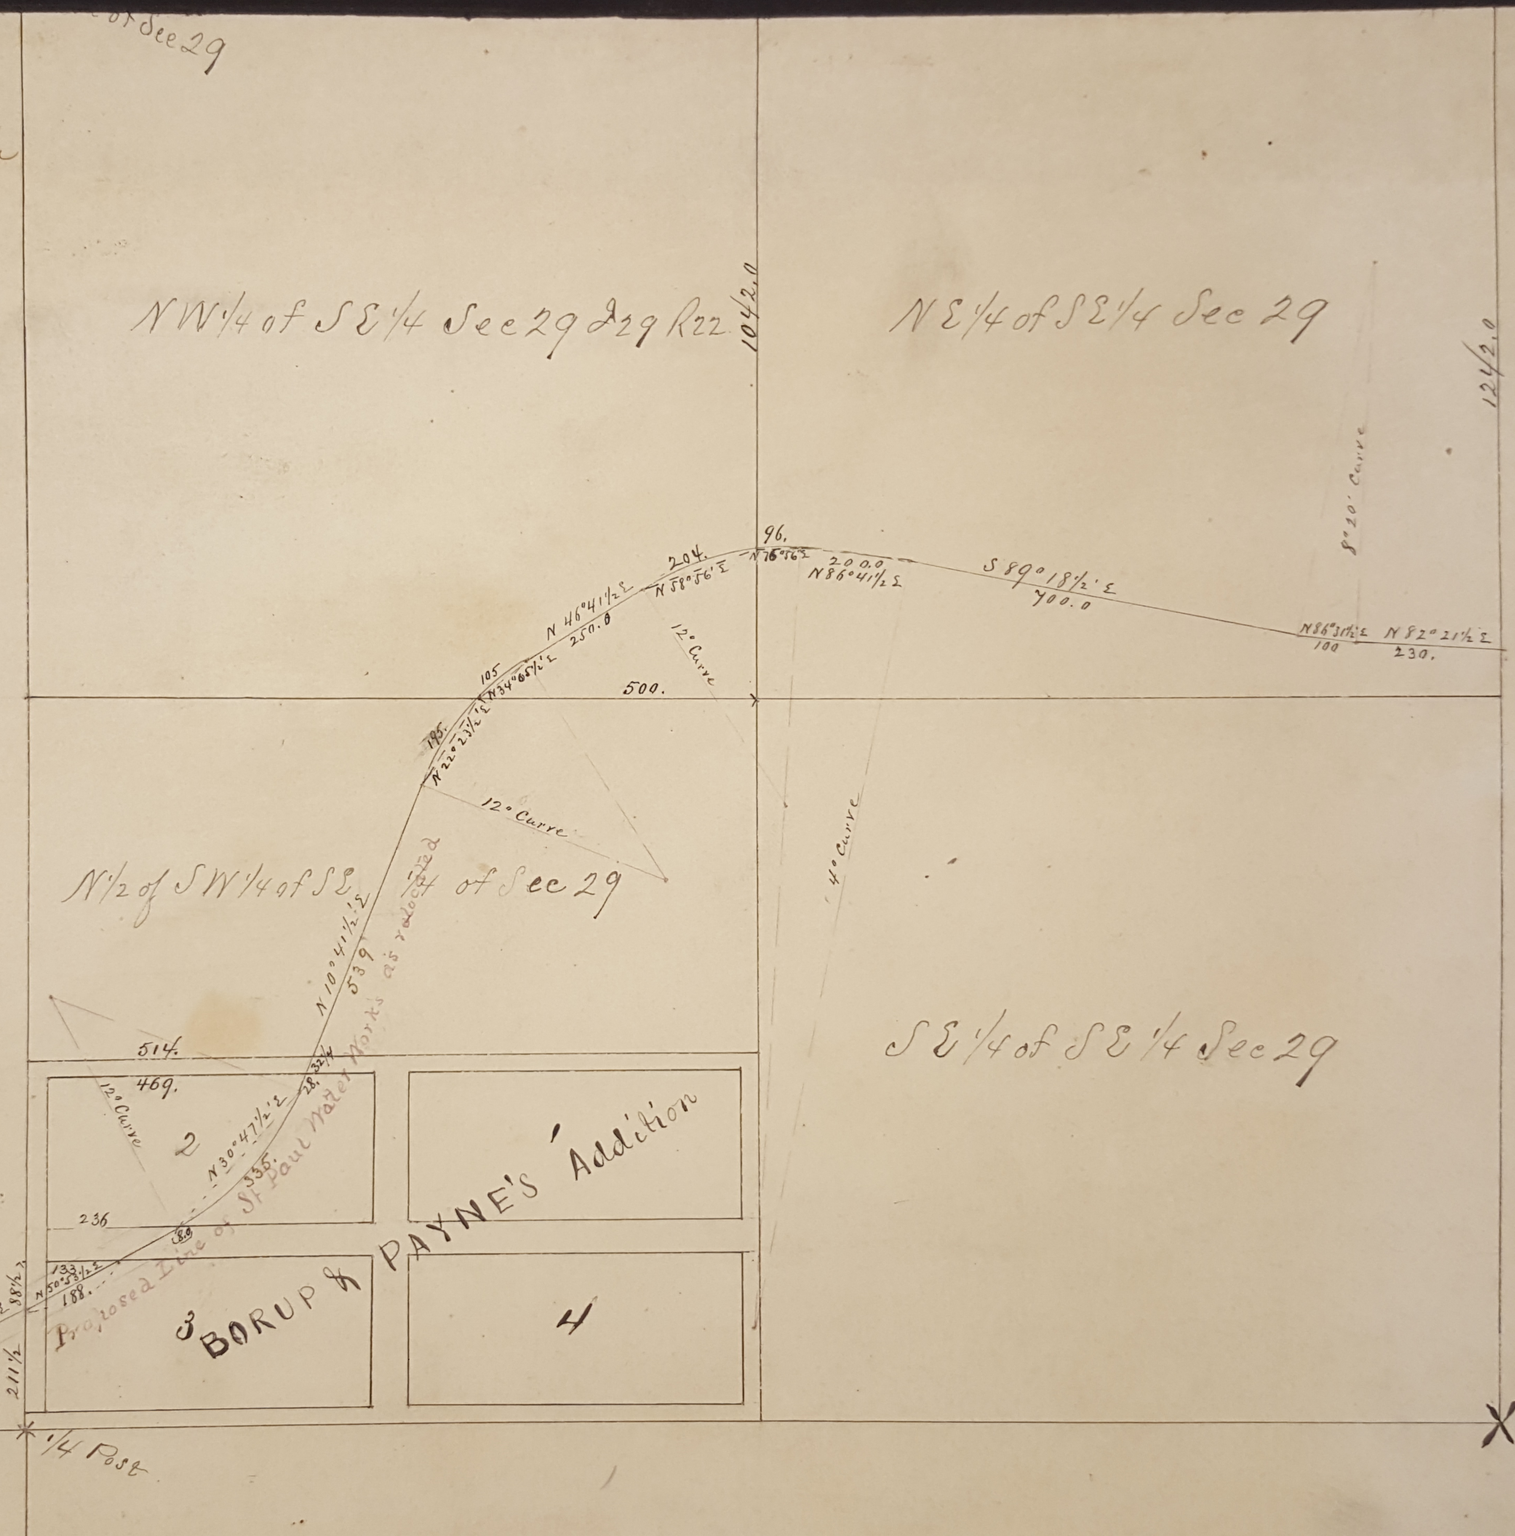
...in feet