3

Township № 28. N. Range № 22. W. 4th Mer. Minnesota

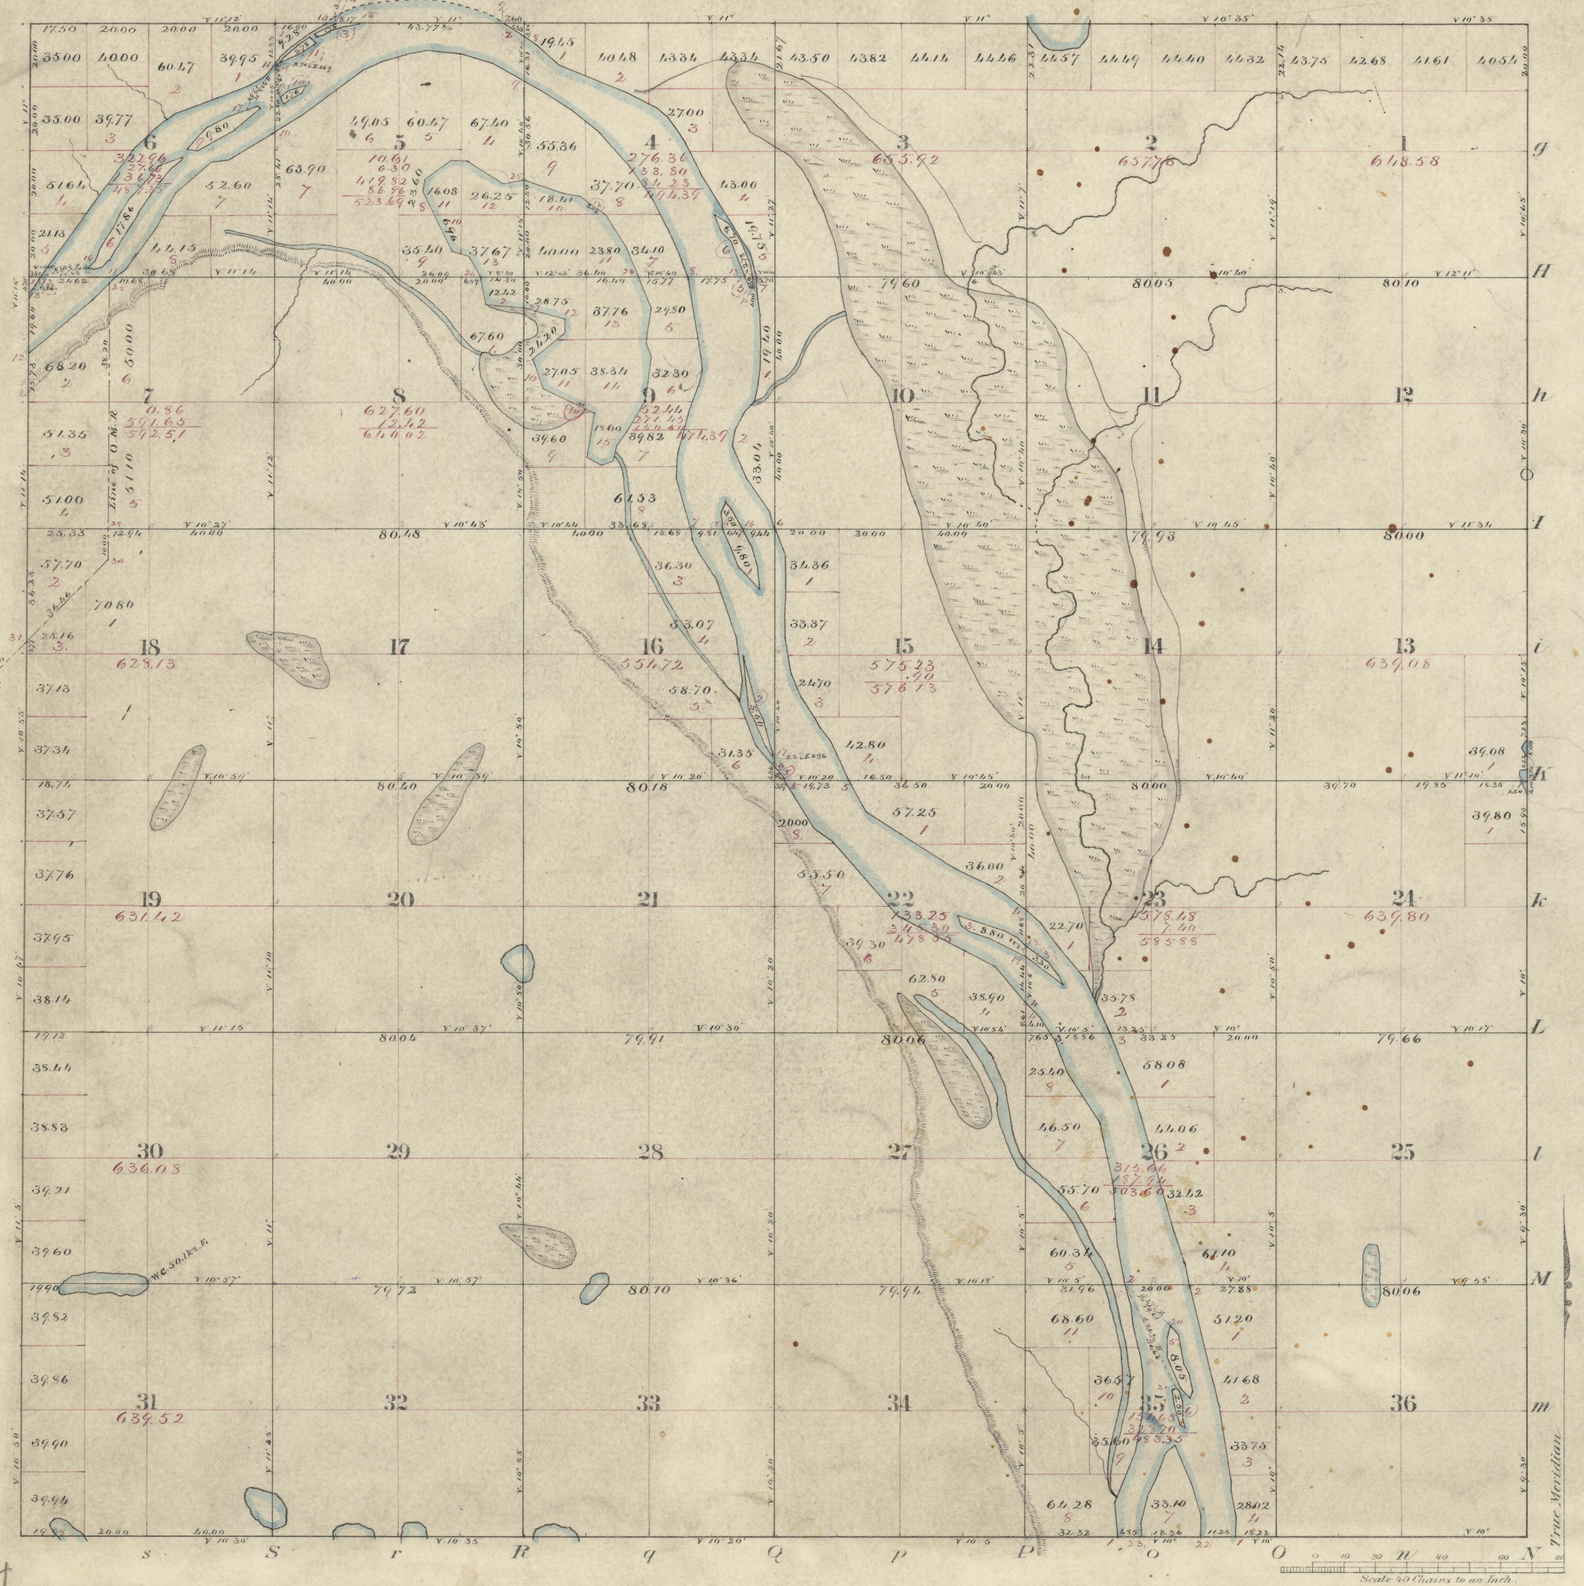

Meanders								
Posts	Courses	Chs Lks	Posts	Courses	Chs Lks	Posts	Courses	Chs Lks

4

Area of Public Land _____ Acres of Water Surface _____ Acres Total number of Acres _____

Surveys designated	By whom surveyed	Date of Contract	Amount of surveys M Chs Lks	When surveyed	Mean declination
Township lines					
Subdivisions				Commenced	
Meanders				Completed	
Total					

The above Map of Township No. _____ N. of Range No. _____ W. of the _____ th Principal Meridian Minnesota is strictly conformable to the field notes of the survey thereof on file in this Office which have been examined & approved.

Surveyor Generals Office
St. Paul _____

_____
Surv. Genl