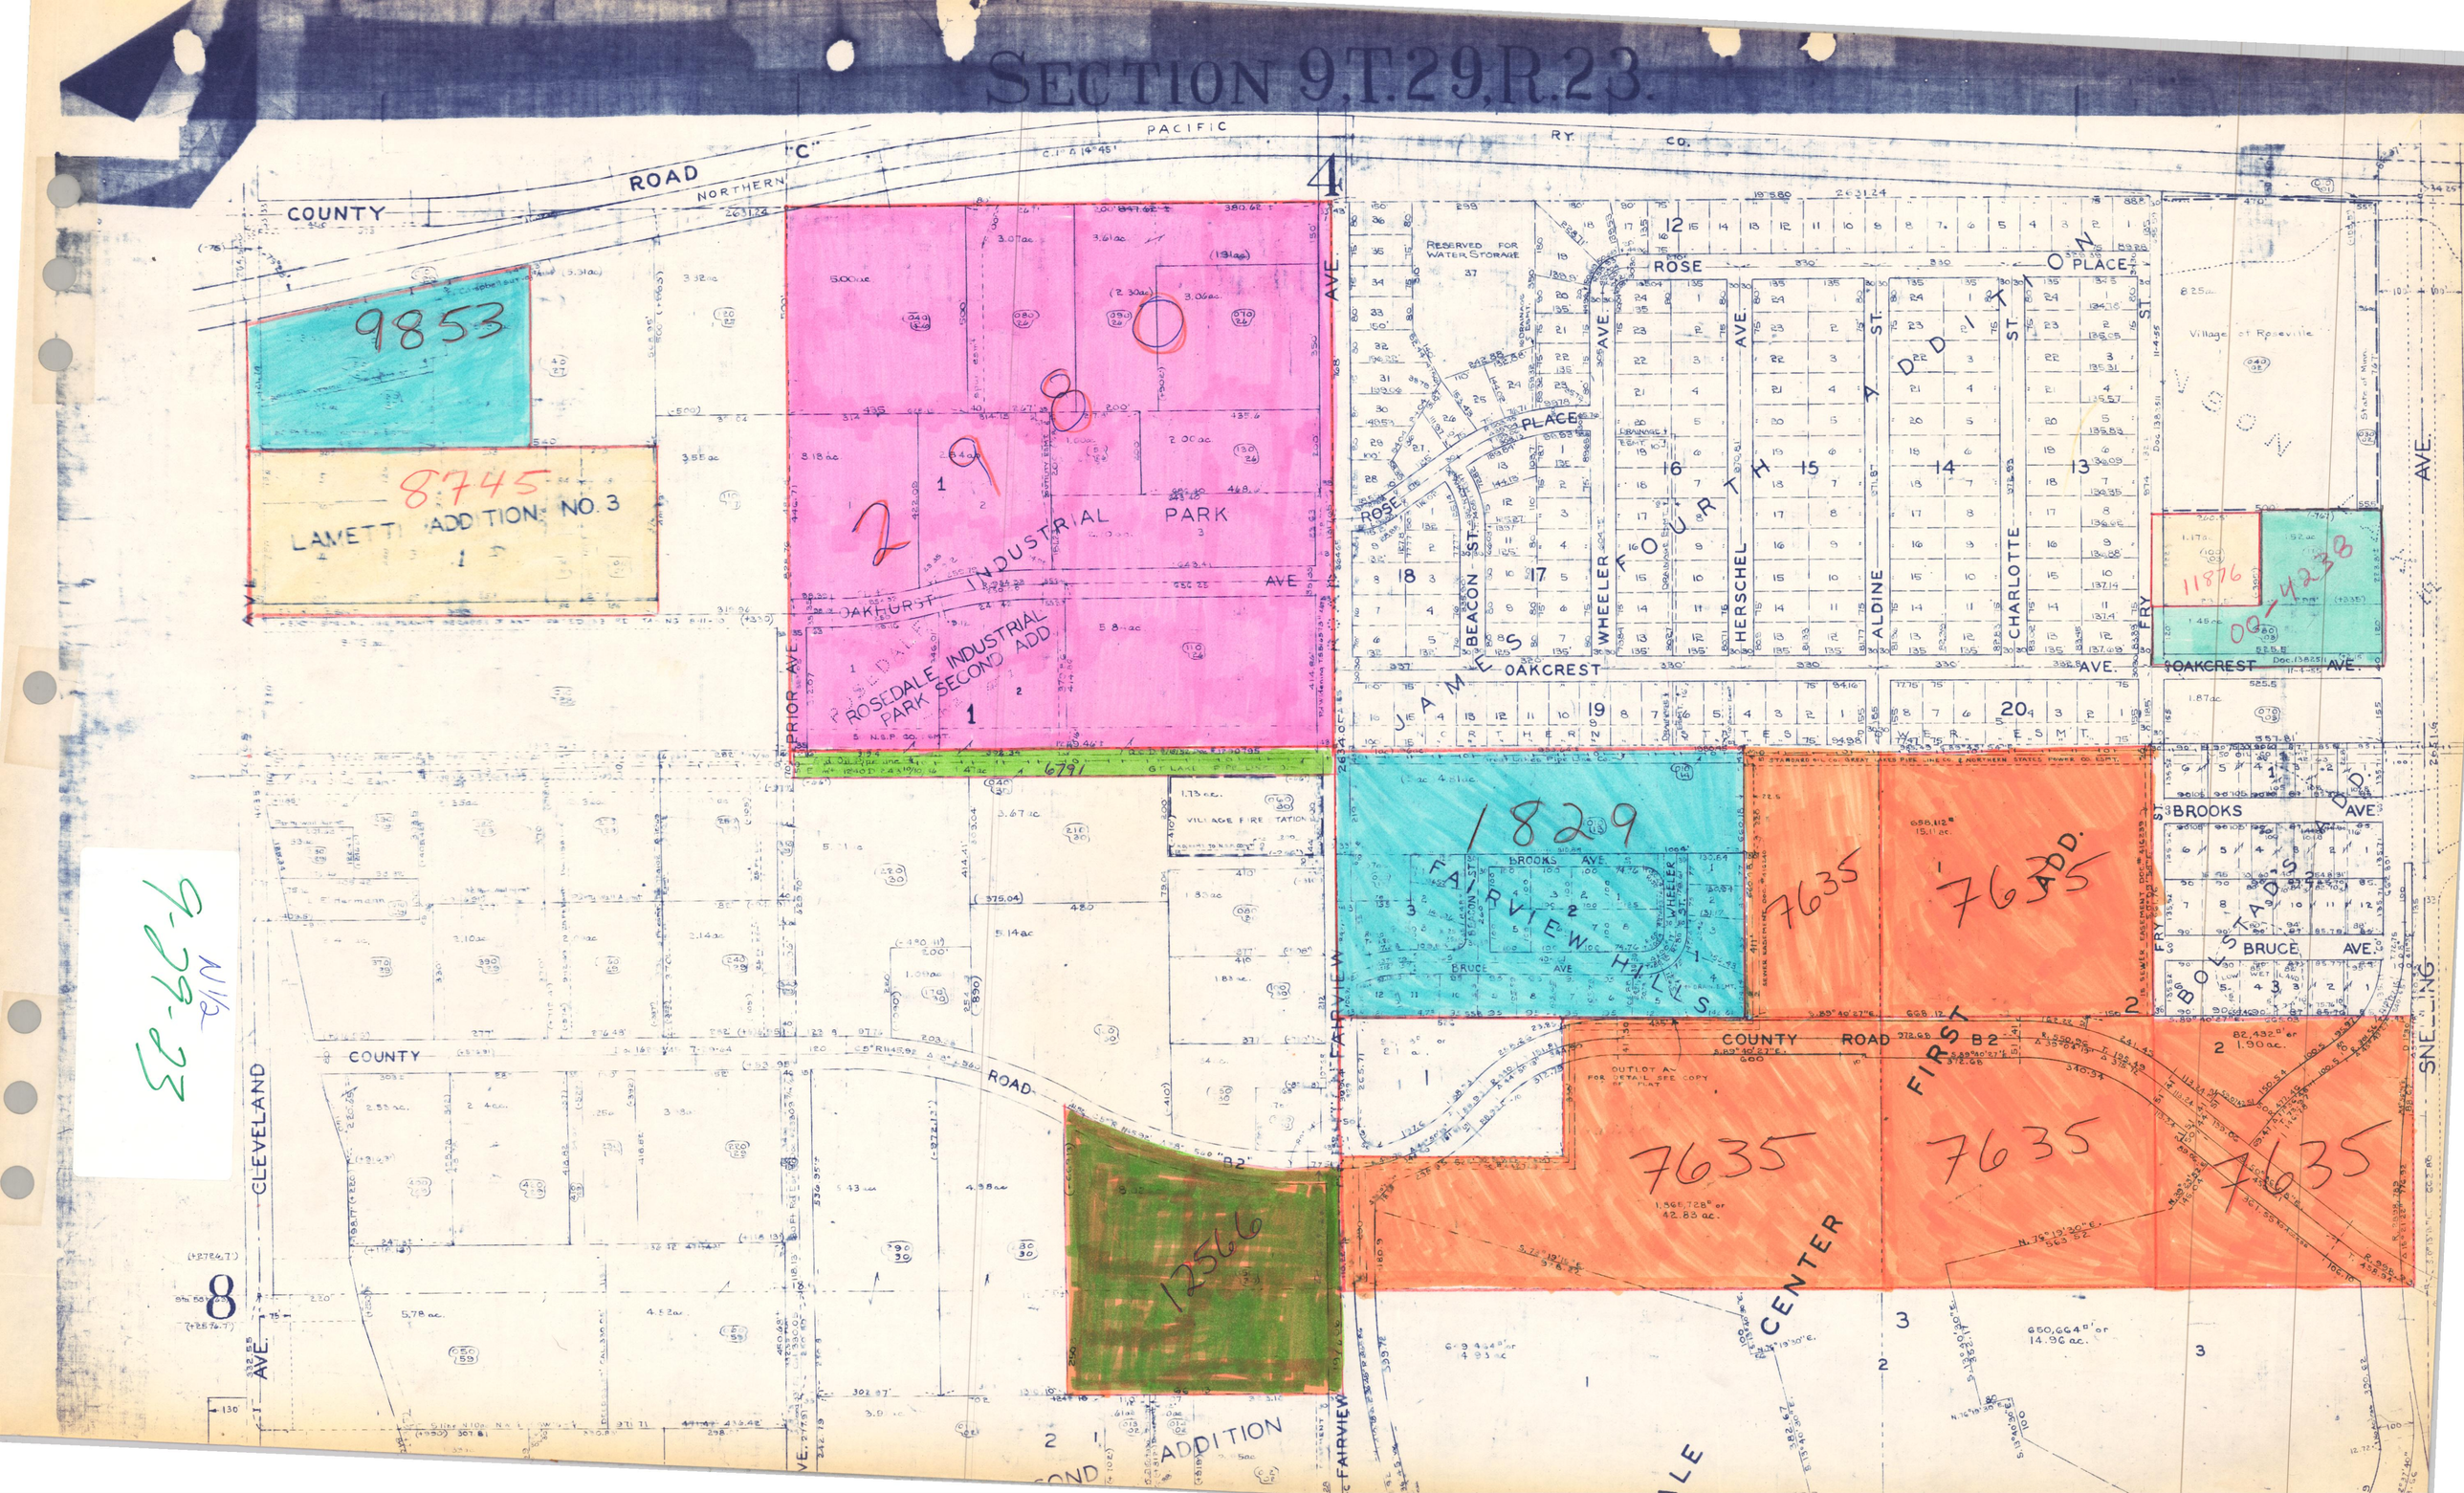
SECTION 9,T.29,R.23.
COUNTY ROAD "C"
NORTHERN PACIFIC RY. CO.
9853
8745
LAMETTI ADDITION NO. 3
2
8
0
ROSEDALE INDUSTRIAL PARK
ROSEDALE INDUSTRIAL PARK SECOND ADD.
OAKHURST AVE
PRIOR AVE
RESERVED FOR WATER STORAGE
ROSE PLACE
BEACON ST.
WHEELER AVE.
HERSCHEL AVE.
ALDINE ST.
CHARLOTTE ST.
FRY ST.
JAMES FOURTH ADDITION
OAKCREST AVE.
Village of Roseville
11876
00-4238
1829
FAIRVIEW HILLS
BROOKS AVE
BRUCE AVE
7635
BOLSTADS ADD.
COUNTY ROAD B2
FIRST ADD.
CENTER
12566
CLEVELAND AVE.
FAIRVIEW
SNELLING AVE.
ADDITION
9-29-23
N1/2