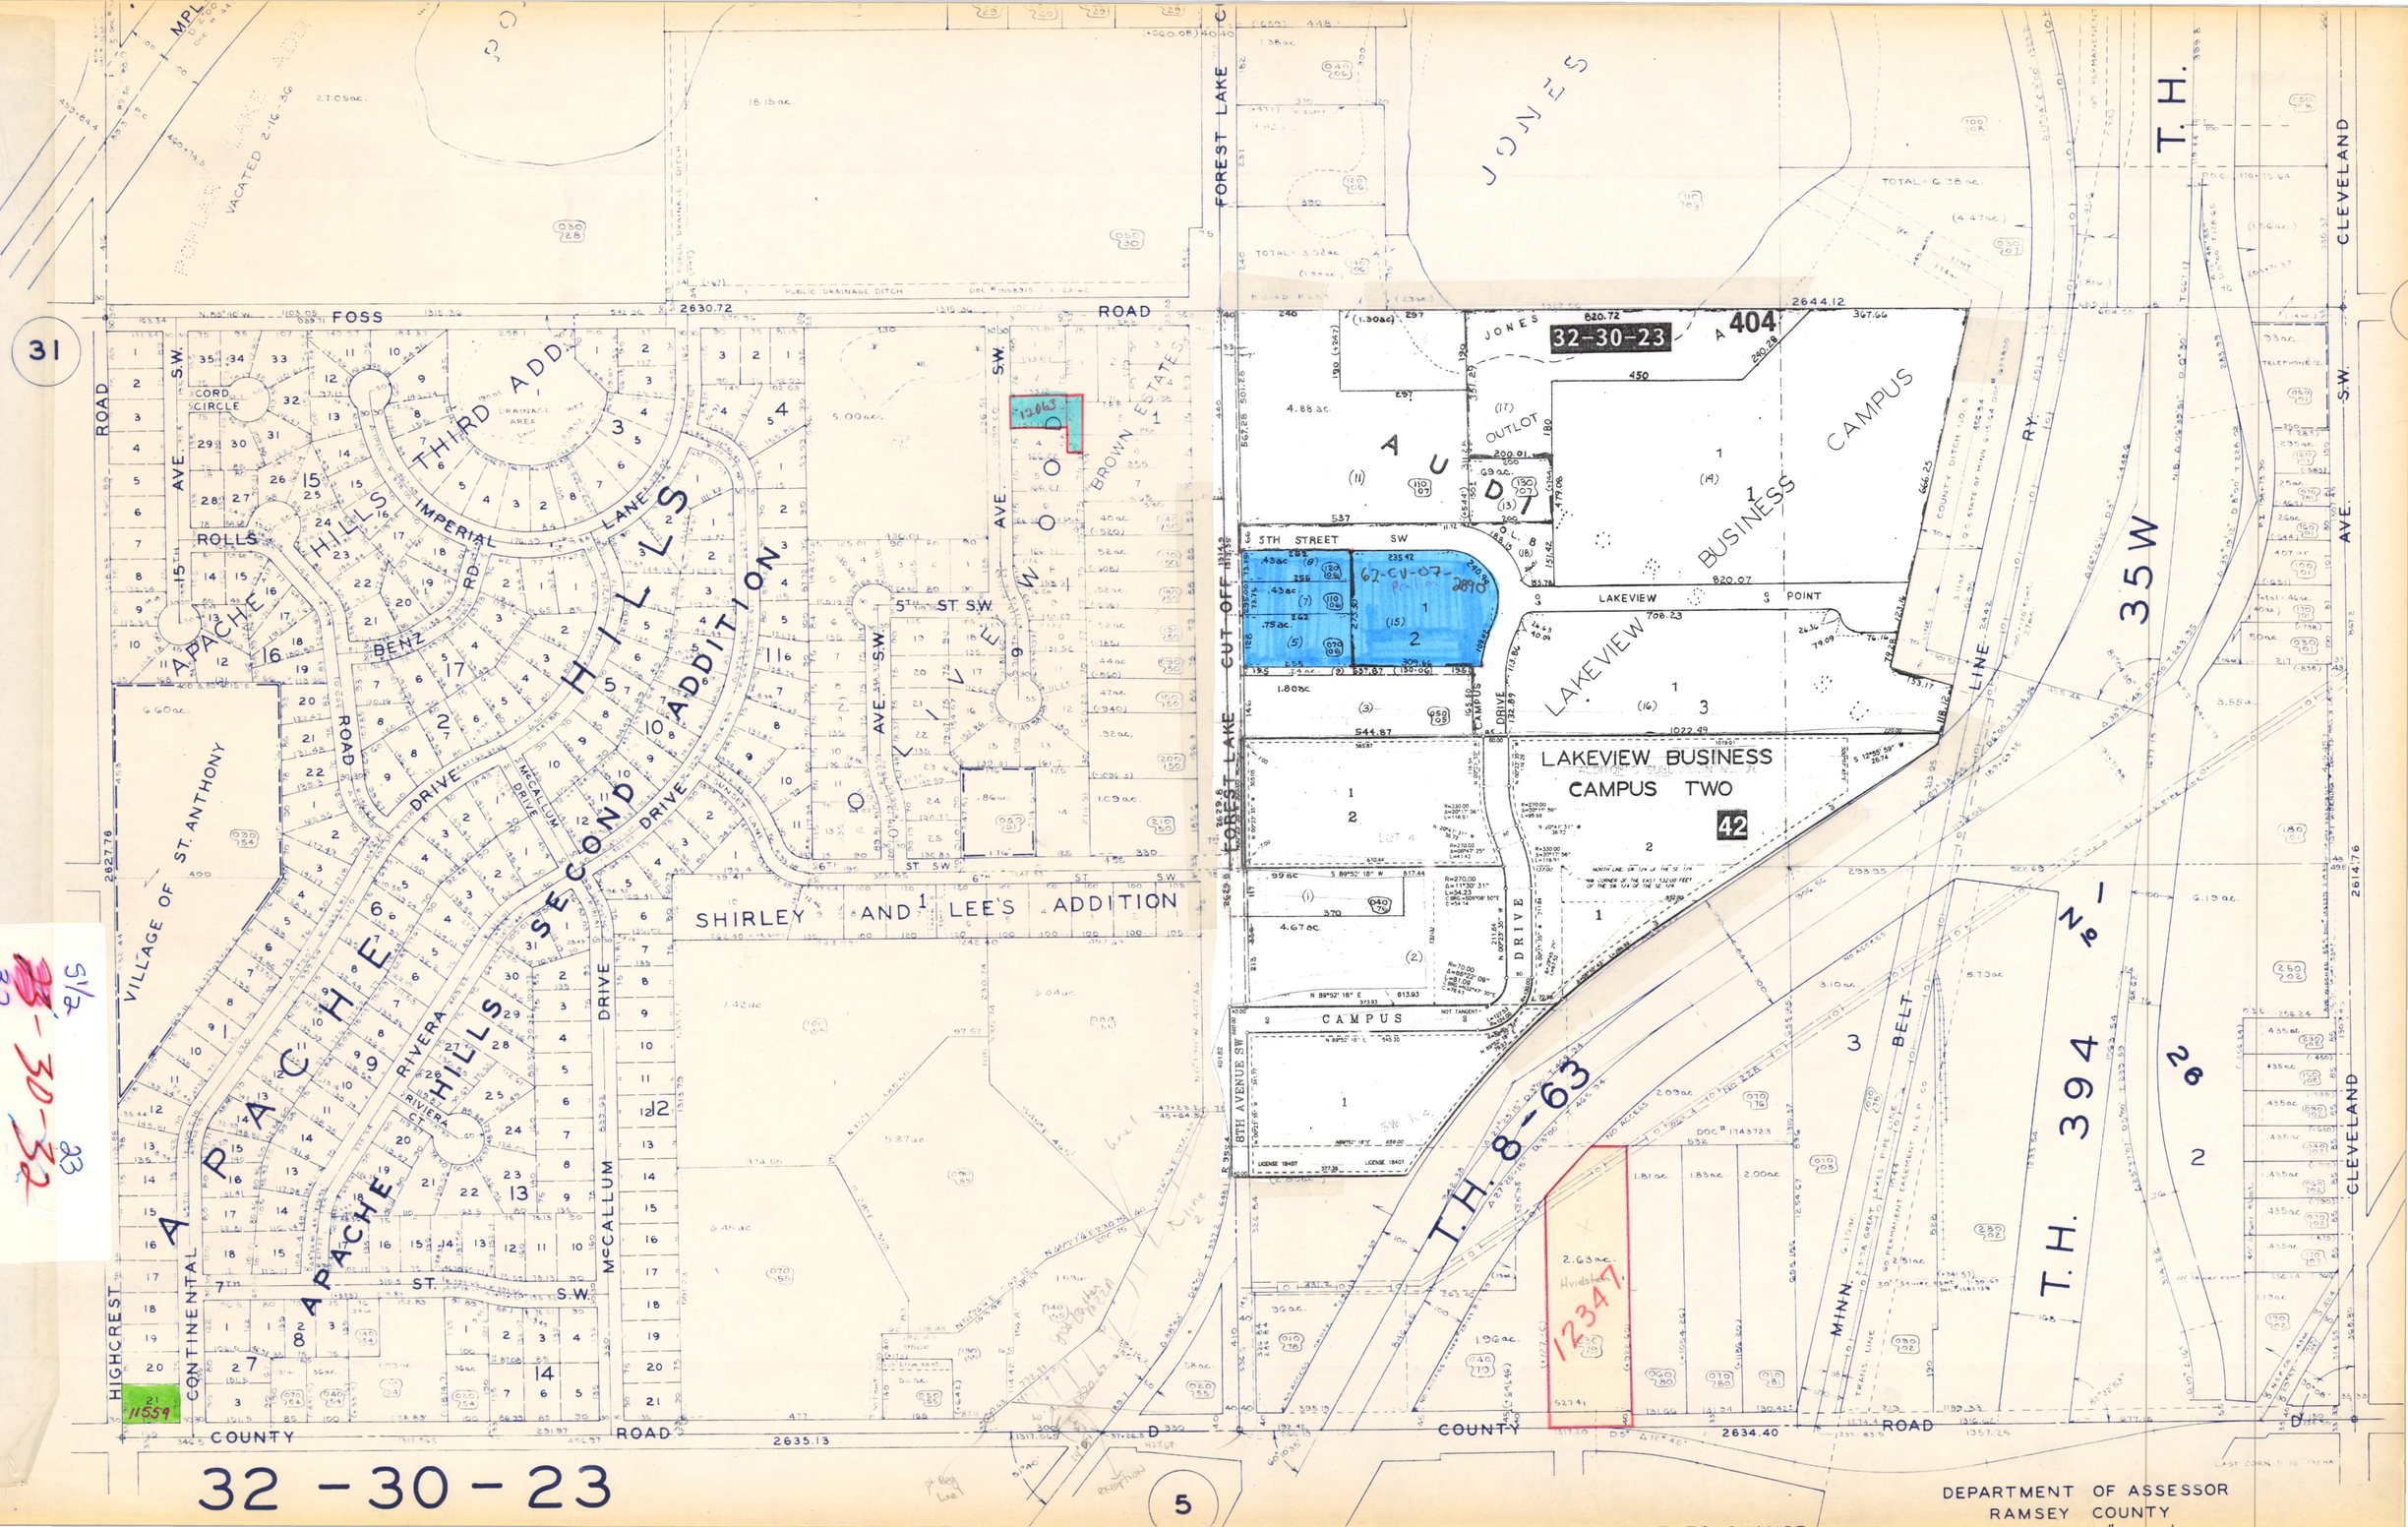

31
FOSS ROAD
2630.72
2644.12
32-30-23
404
JONES
AUDI
OUTLOT
BUSINESS CAMPUS
LAKEVIEW POINT
LAKEVIEW BUSINESS CAMPUS TWO
42
5TH STREET SW
62-CV-07-2890
12063
FOREST LAKE
CUT OFF
CLEVELAND
T.H.
35W
LINE
RY.
BROWN ESTATES
OLIVE WOOD
5TH ST. S.W.
SHIRLEY AND LEE'S ADDITION
APACHE HILLS THIRD ADD.
APACHE HILLS SECOND ADDITION
IMPERIAL LANE
BENZ RD.
ROLLS
CORD CIRCLE
VILLAGE OF ST. ANTHONY
HIGHCREST
CONTINENTAL
McCALLUM DRIVE
RIVERA
7TH ST. S.W.
COUNTY ROAD
2635.13
2634.40
T.H. 8-63
T.H. 394
No 1
26
MINN. BELT
CAMPUS DRIVE
8TH AVENUE SW
12347
11559
5
32-30-23
DEPARTMENT OF ASSESSOR
RAMSEY COUNTY