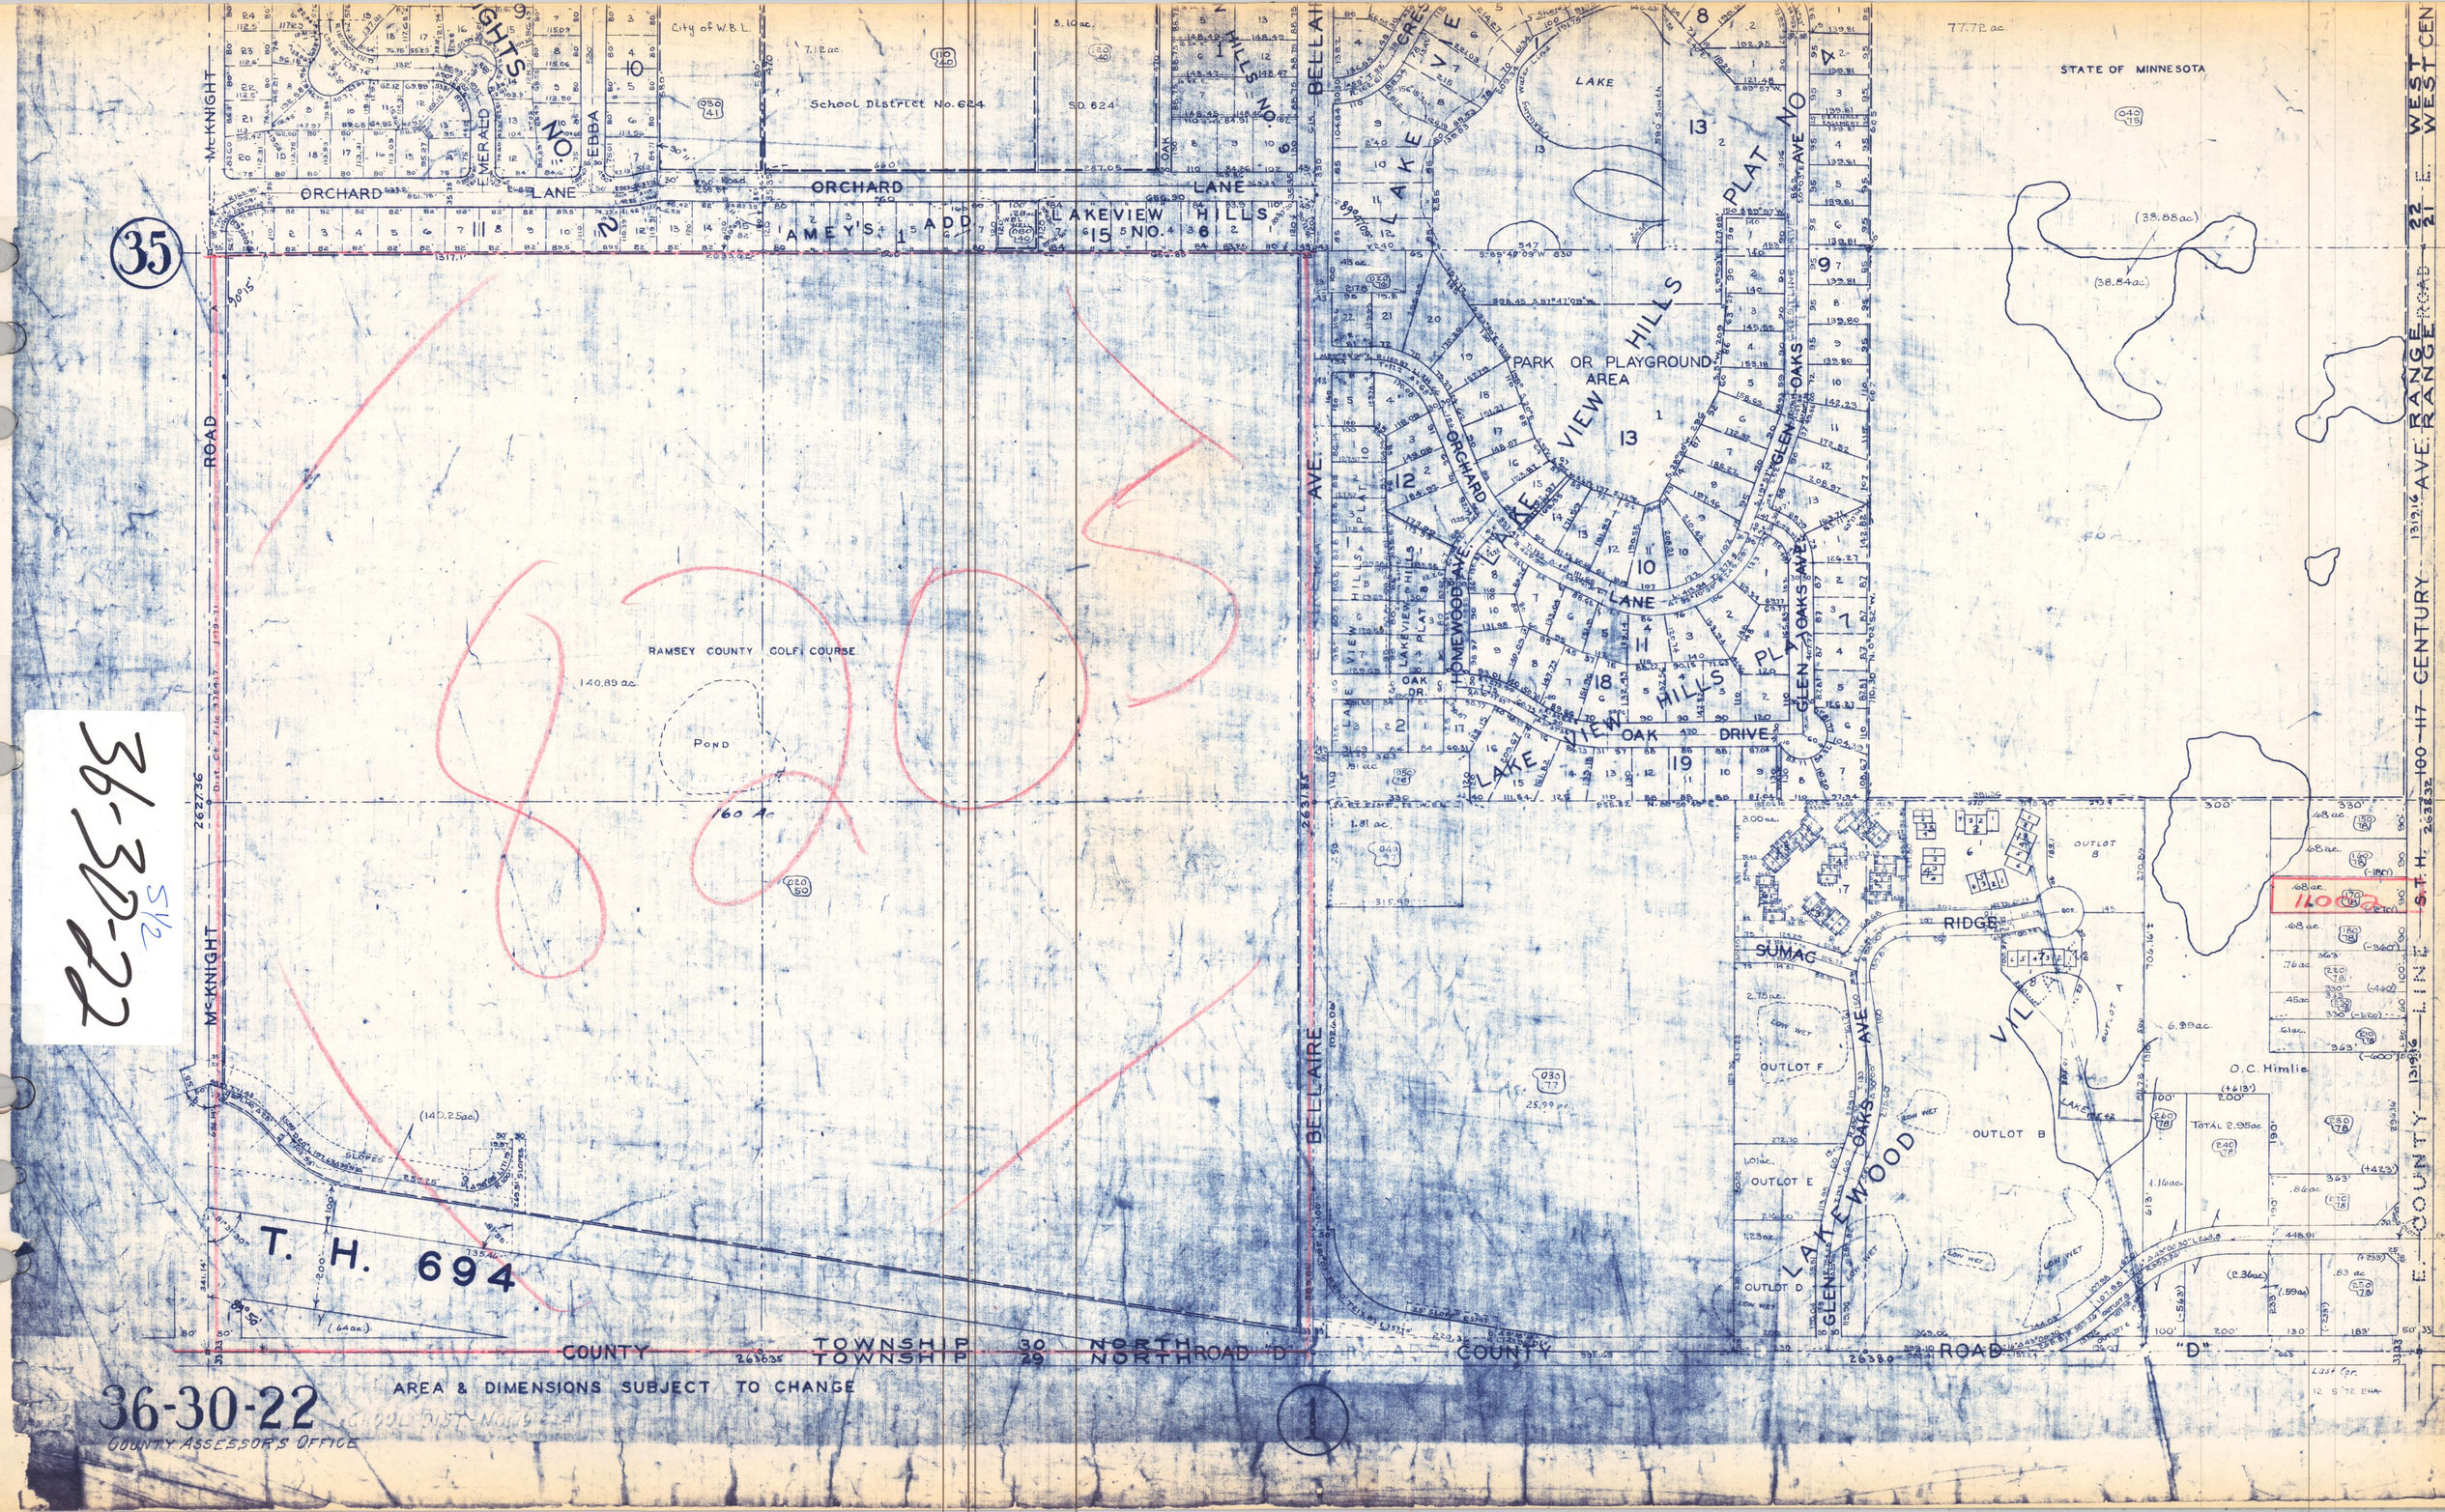

35
McKNIGHT ROAD
ORCHARD LANE
AMEY'S ADD
LAKEVIEW HILLS NO. 6
School District No. 624
City of W.B.L.
BELLAIRE AVE.
LAKE VIEW HILLS PLAT NO. 4
LAKE VIEW HILLS PLAT 8
PARK OR PLAYGROUND AREA
LAKE VIEW HILLS
OAK DRIVE
GLEN OAKS AVE
HOMEWOOD AVE
STATE OF MINNESOTA
RAMSEY COUNTY GOLF COURSE
POND
160 Ac
T. H. 694
SUMAC RIDGE
LAKEWOOD VIL
OUTLOT A
OUTLOT B
OUTLOT D
OUTLOT E
OUTLOT F
O.C. Himlie
TOTAL 2.95ac
COUNTY ROAD "D"
TOWNSHIP 30 NORTH
TOWNSHIP 29 NORTH
AREA & DIMENSIONS SUBJECT TO CHANGE
36-30-22
COUNTY ASSESSOR'S OFFICE
1


36-30-22
5/2