—VILLAGE OF ROSEVILLE — COUNTY OF RAMSEY—

1598494

o Denotes Iron Monument
Bearings shown are assumed
Scale: 1" = 100'

APRIL, 1963

ROY C. CARLSON
SURVEYOR

SEP 3 - 1963
WILLIAM M. KILLEEN, Treas.
RAMSEY COUNTY, MINNESOTA
Per Bernice J. Stoltz

TAXES PAID
AND TRANSFER ENTERED
SEP 3 - 1963
EUGENE A. MONICK, Auditor
RAMSEY COUNTY, MINN.
John H. Lynond

Rev E.A. Mc 3-1-96

79/18

1 00

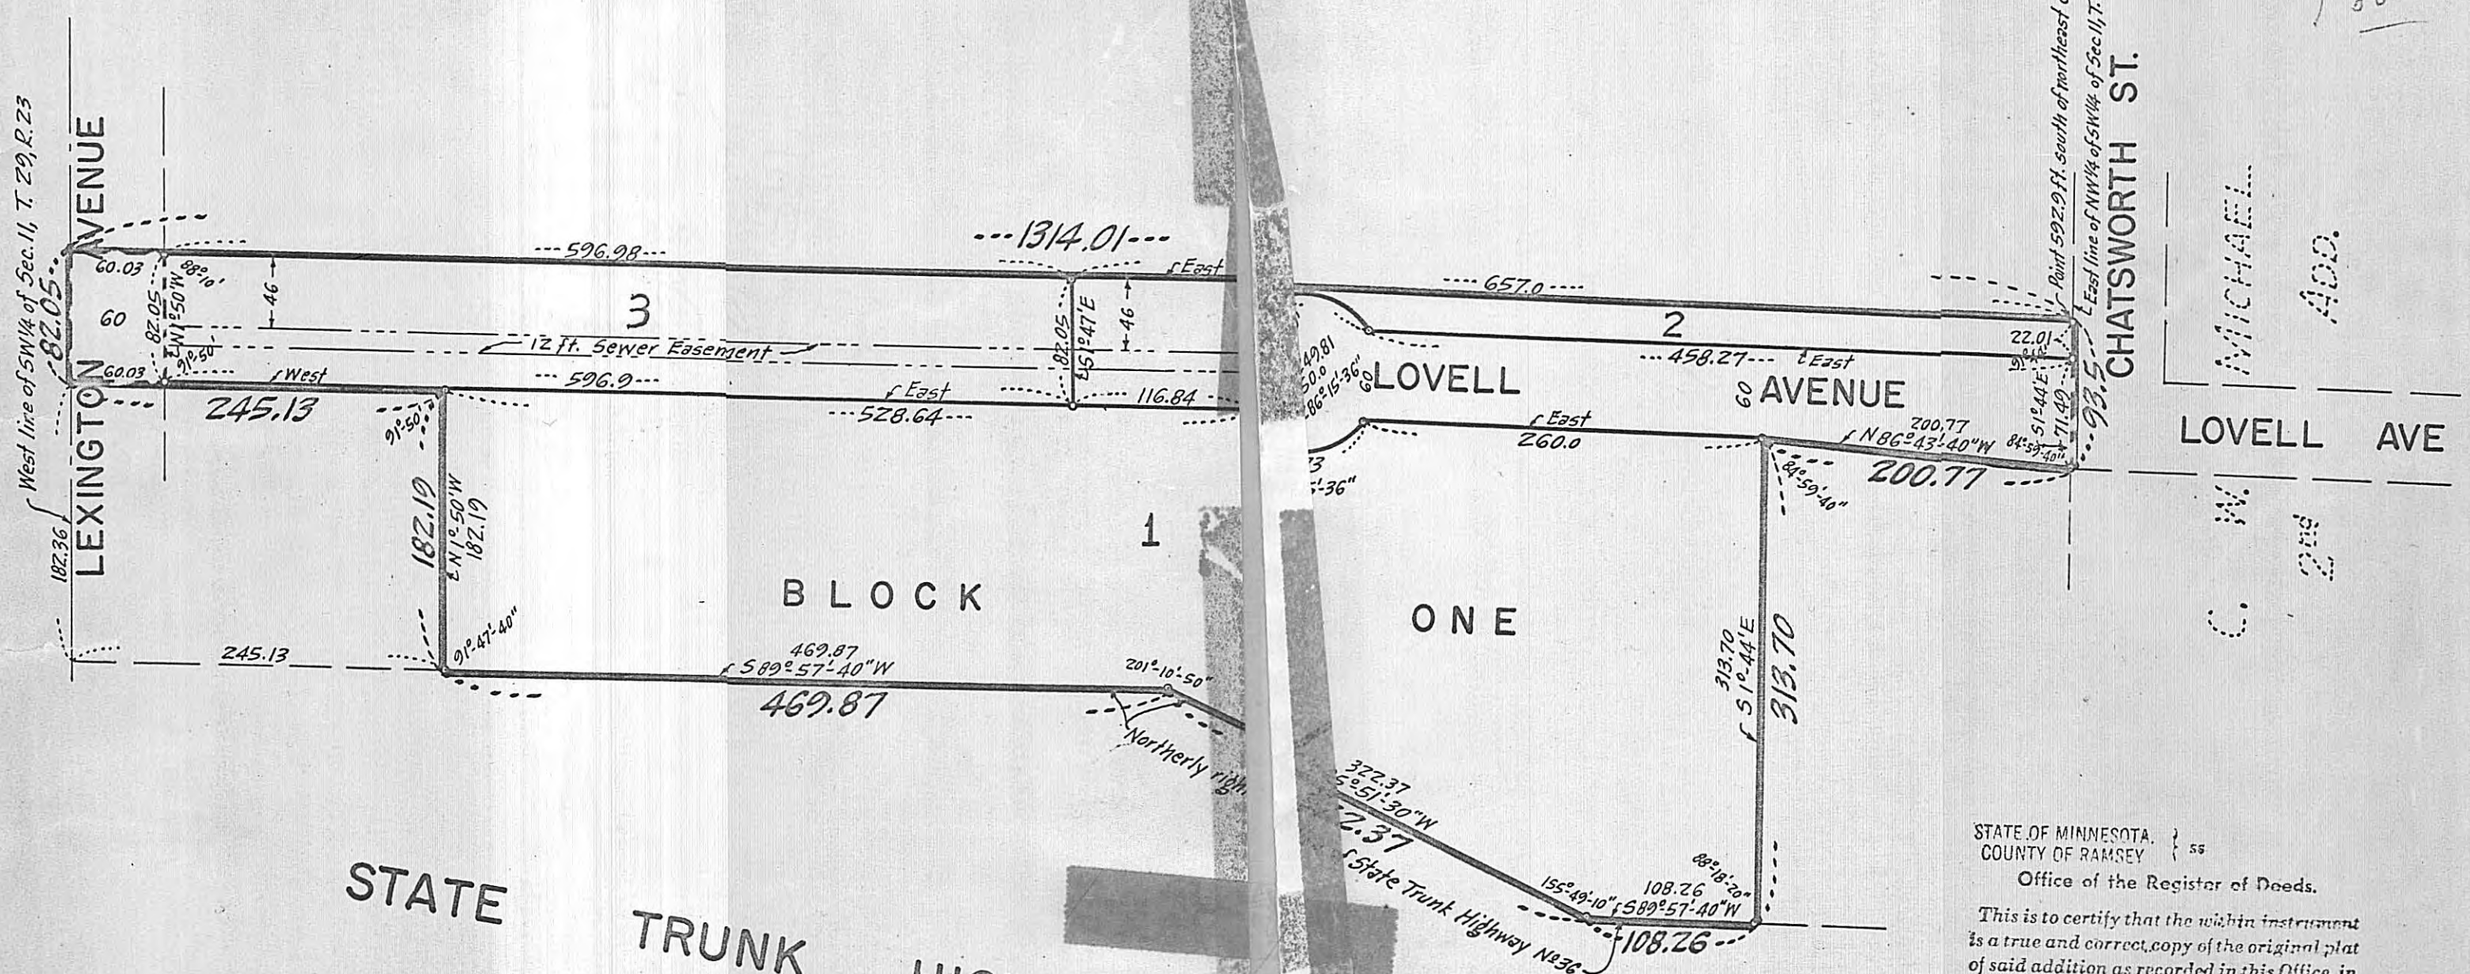

STATE OF MINNESOTA, COUNTY OF RAMSEY } ss
Office of the Register of Deeds.

This is to certify that the within instrument is a true and correct copy of the original plat of said addition as recorded in this Office, in Book 79 of Town Plats on Page 18 at 3:00 o'clock P. M. Witness my hand and official seal this 4 day of SEPT. A. D., 1963

ROBERT T. GIBBONS
Register of Deeds

By Eugene H. Gibbons
Deputy

10766
R# 356