LAPORT MEADOWS

RAMSEY COUNTY, MINNESOTA
S½ NW¼ SEC. 5, 30-23

⊡ INDICATES STONE MONT
○ INDICATES IRON MONT
SCALE 200 FT PER INCH

1941

SURVEYED BY
PAUL R. McLAGAN

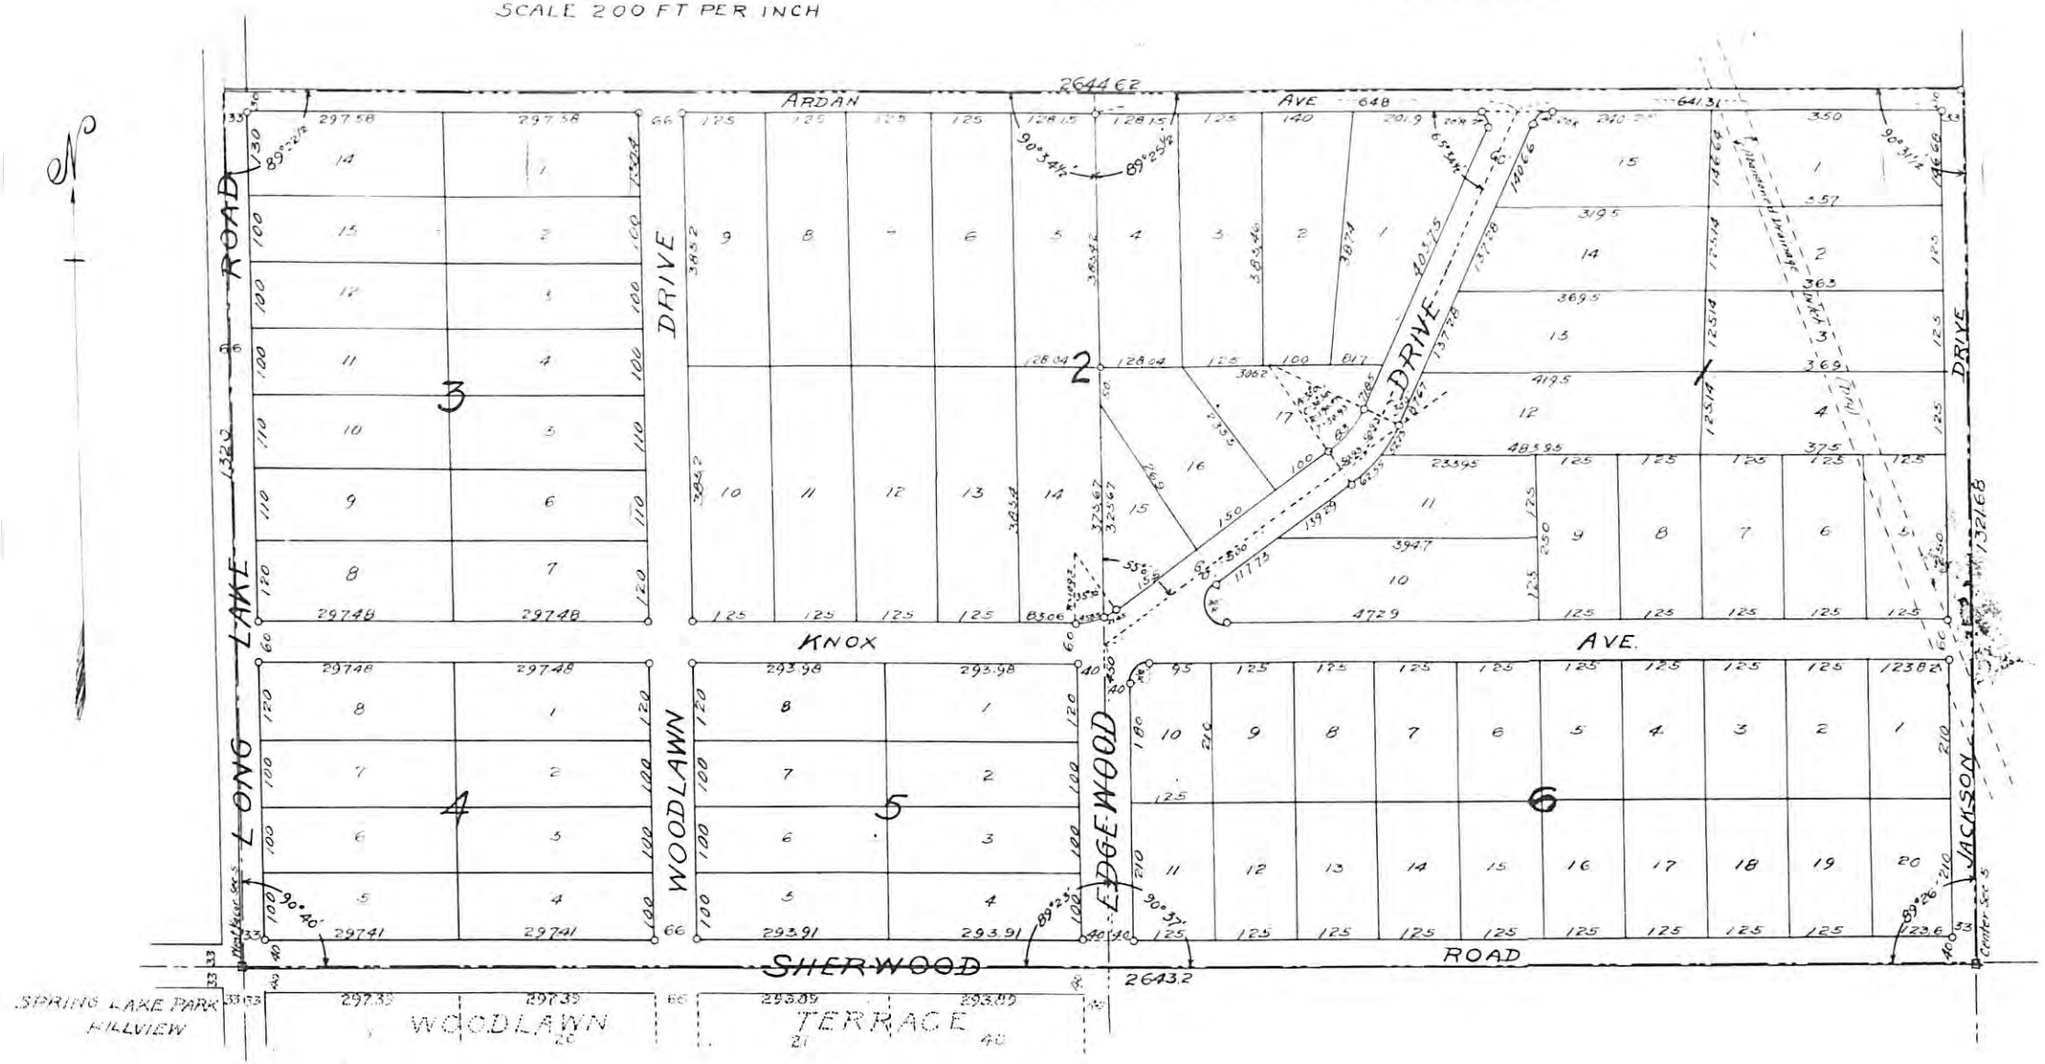

#11429

#11429