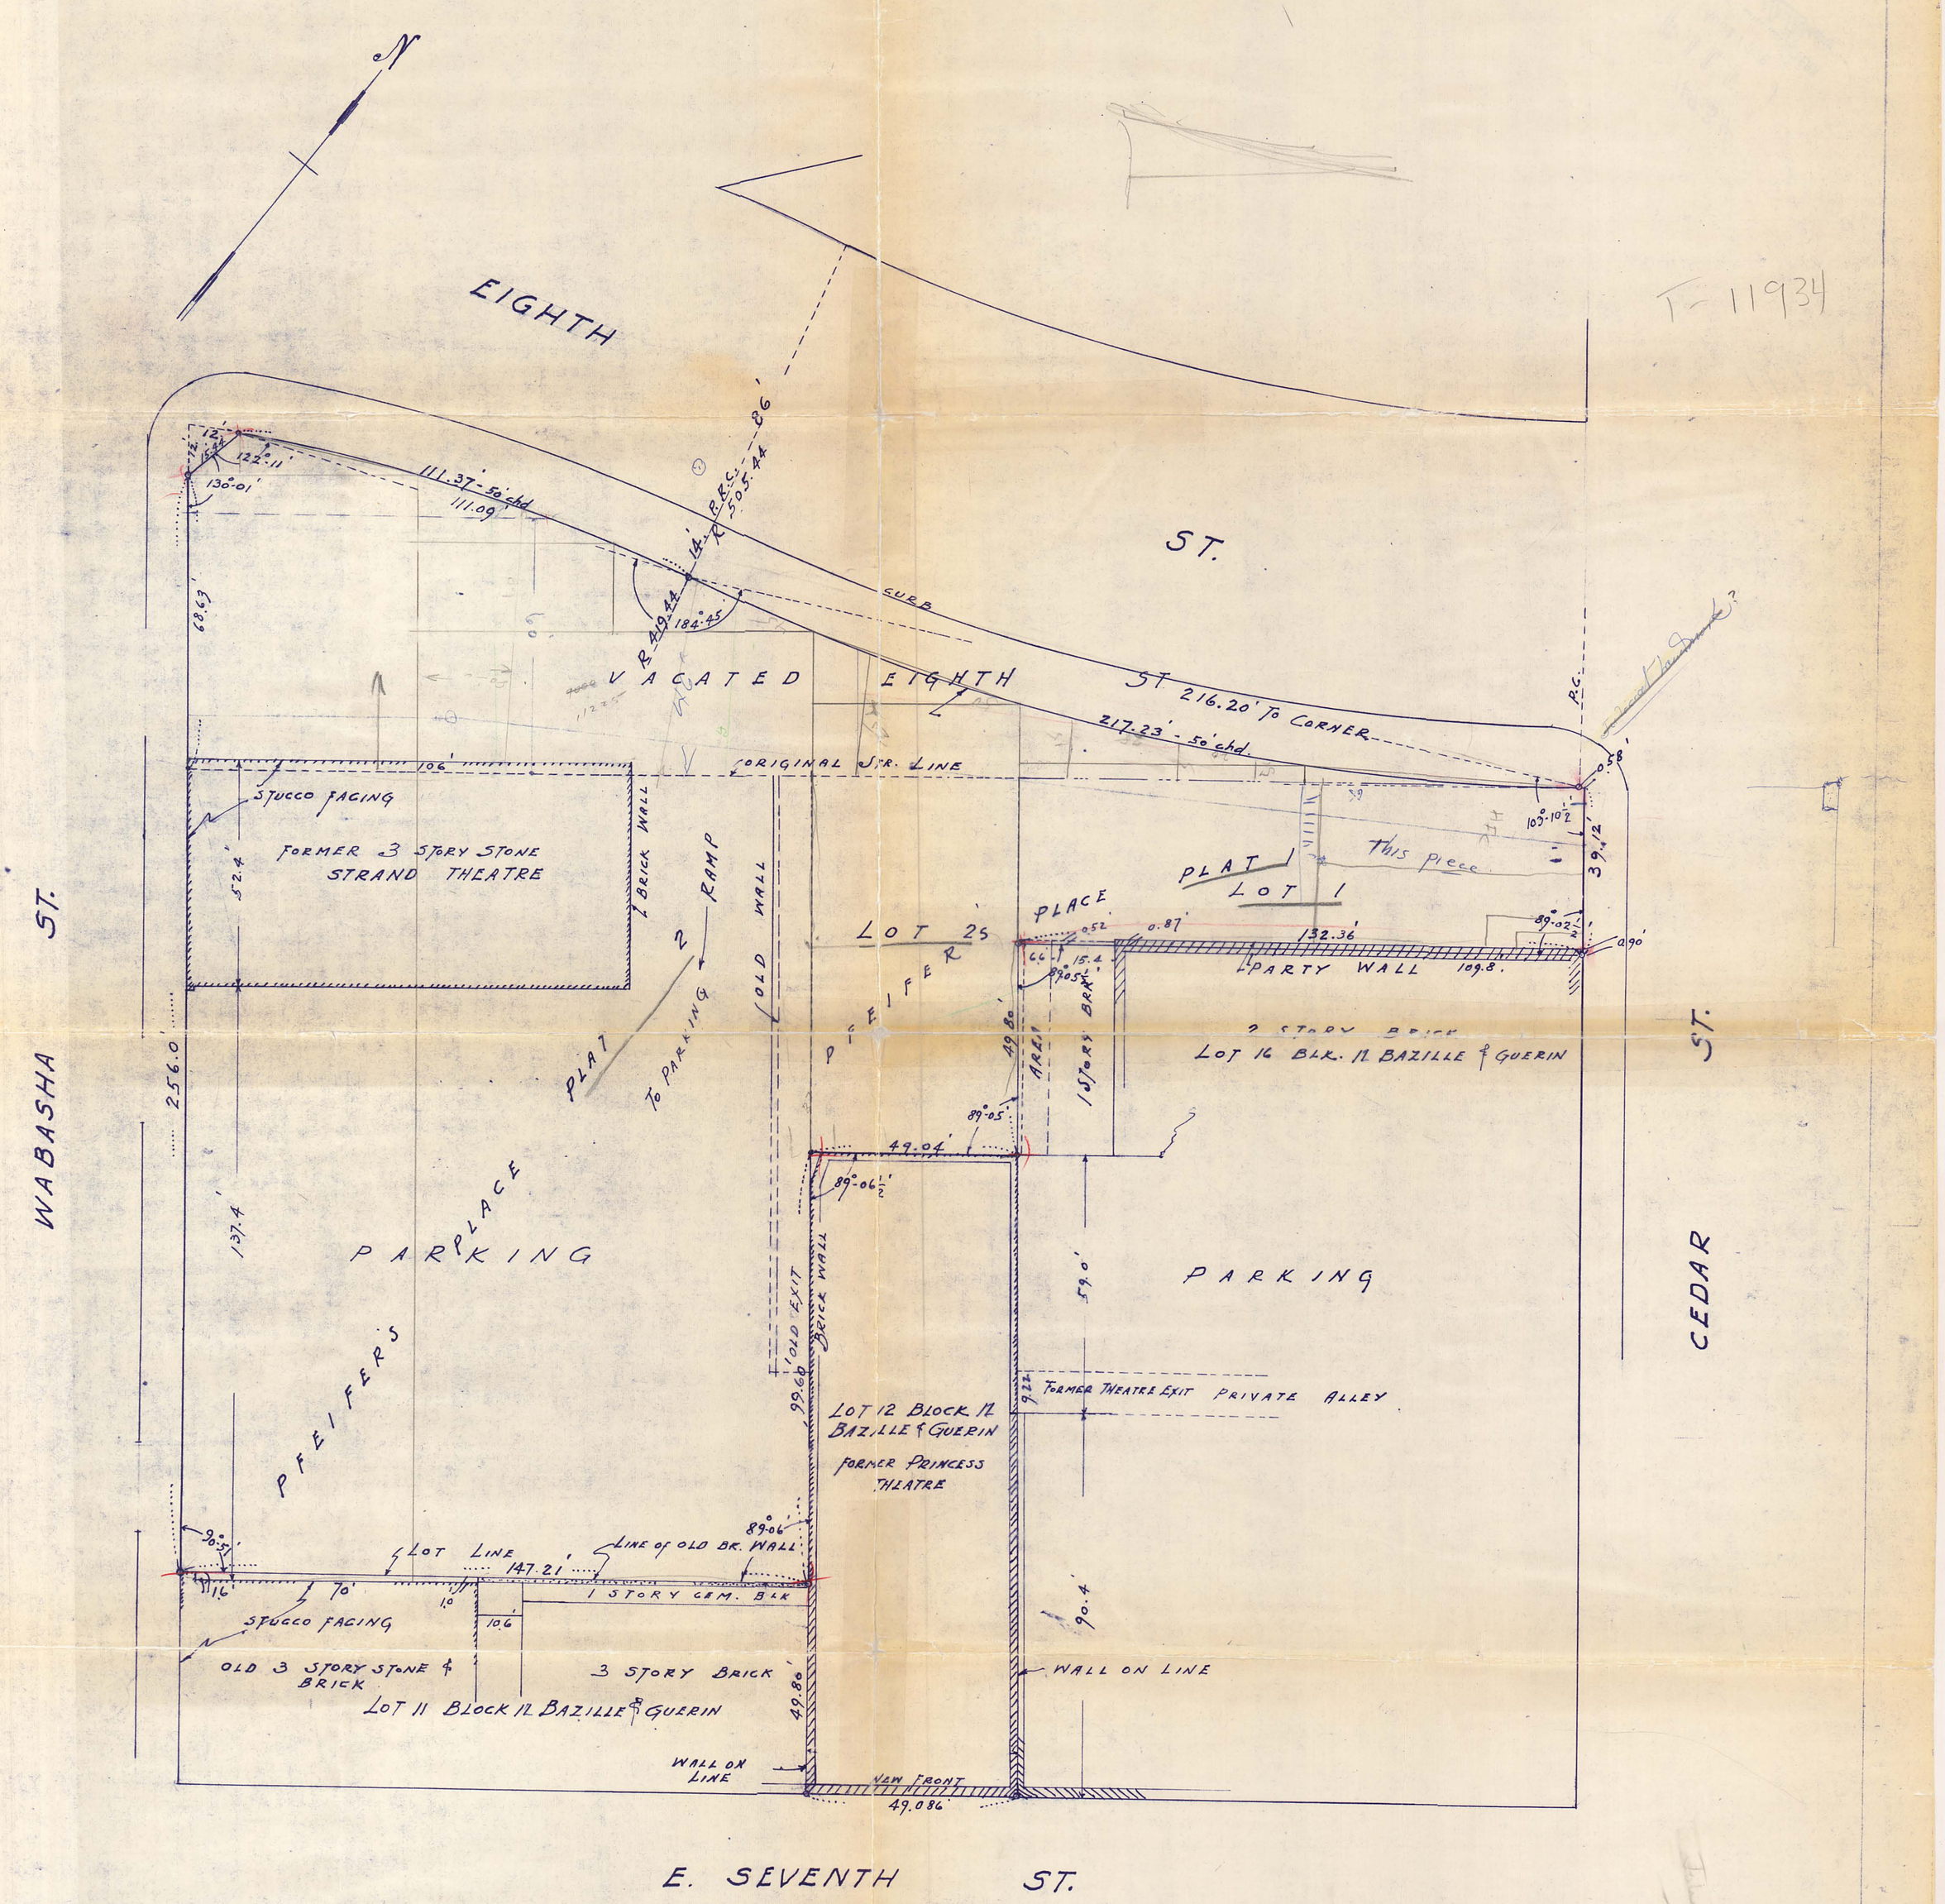

PLAT OF SURVEY OF PFEIFER'S PLACE
PLATS 1 & 2; PART OF BLOCK 12 BAZILLE & GUERINS ADDN, TOGETHER WITH EIGHTH STREET VACATED FROM CEDAR TO WABASHA.
ST. PAUL, MINN.

Dated Jan. 21st 1966

Scale 1 inch = 20 Feet

J. J. Armstrong
Civil Engr. St. Paul, Minn.