1197

ABSTRACT OF TITLE

Prepared by The St. Paul Abstract Company

No. 1

To that triangular piece of land in NE¼ of NW¼ Sec. 6. T. 28 R. 22 E. of Franklin Street, N. of Lot 6 Block 7 Rice & Irvine's Addition & W. of an alley running from 7th Street.

State of Minnesota }
County of Ramsey }

The St. Paul Abstract Company does hereby certify that the following exhibit, consisting of 6 *sheets, from* 1 *to* 6 *inclusive (each of which bears its Corporate Seal), and* 36 *entries from* 1 *to* 36 *inclusive, is a true and complete Abstract of Title to the real estate described in No.* 1 *hereof, as shown by the records in the office of the Register of Deeds in and for said County and State, up to this* 21st *day of* July *190*9 *at* 8 *o'clock* A *M.*

THE ST. PAUL ABSTRACT COMPANY.
ABSTRACTERS.

J. A. Thatcher
VICE-PRESIDENT

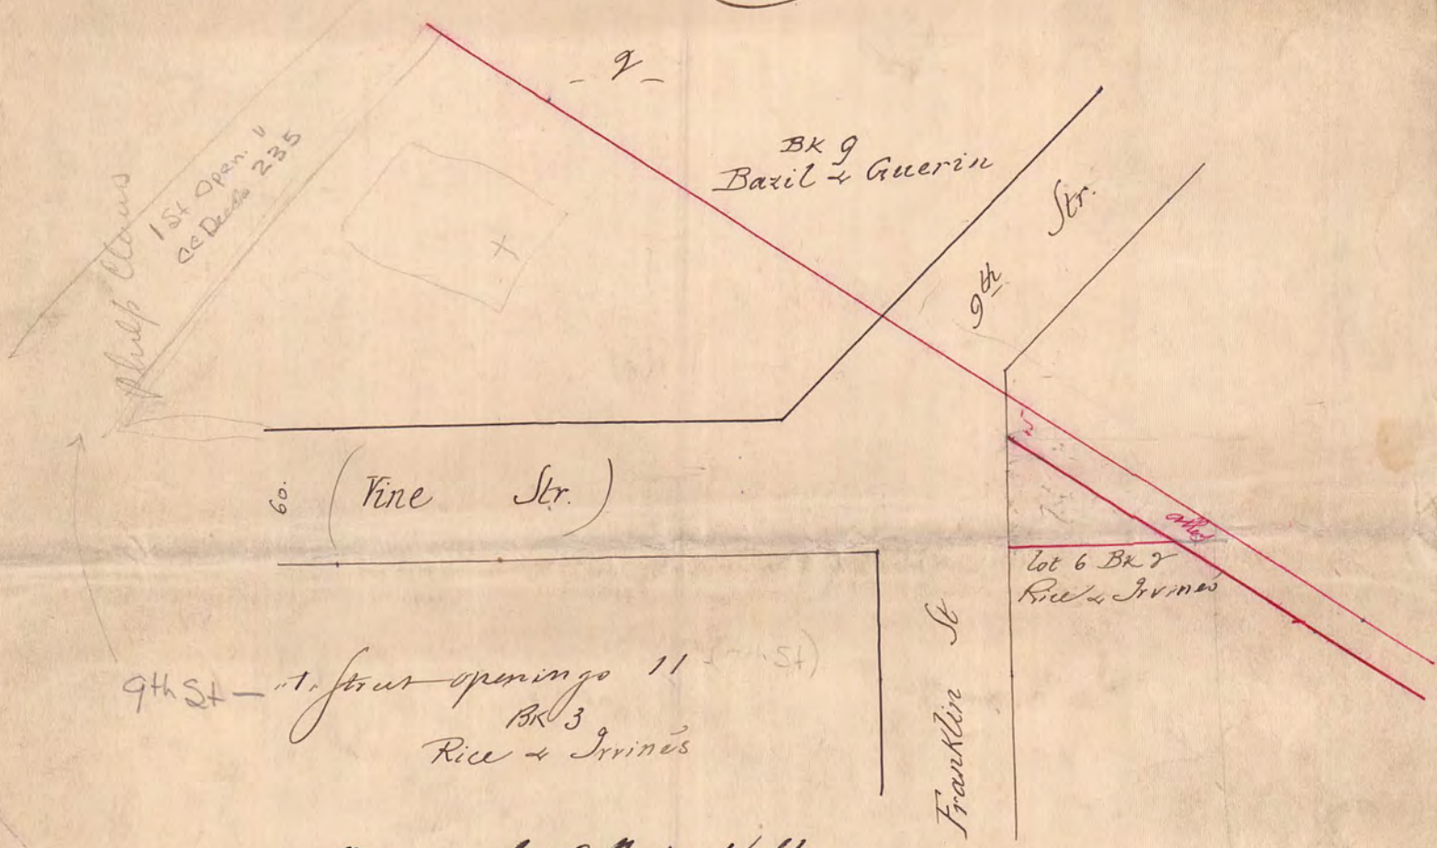

Opening book 2 page 11.
City Engineers Office

#1197