SURVEY OF PART OF THE EAST ½ OF THE WEST ½ OF SECTION 5 TOWNSHIP 29 RANGE 22, RAMSEY COUNTY, MINN.

Surrey ordered by W. W. Dunn Sr atty for W. W. Dunn Jr.

Surveyed by me during the Month of September 1938
F. T. Cruickshank - Civil Engr.

Scale 300 ft. per inch

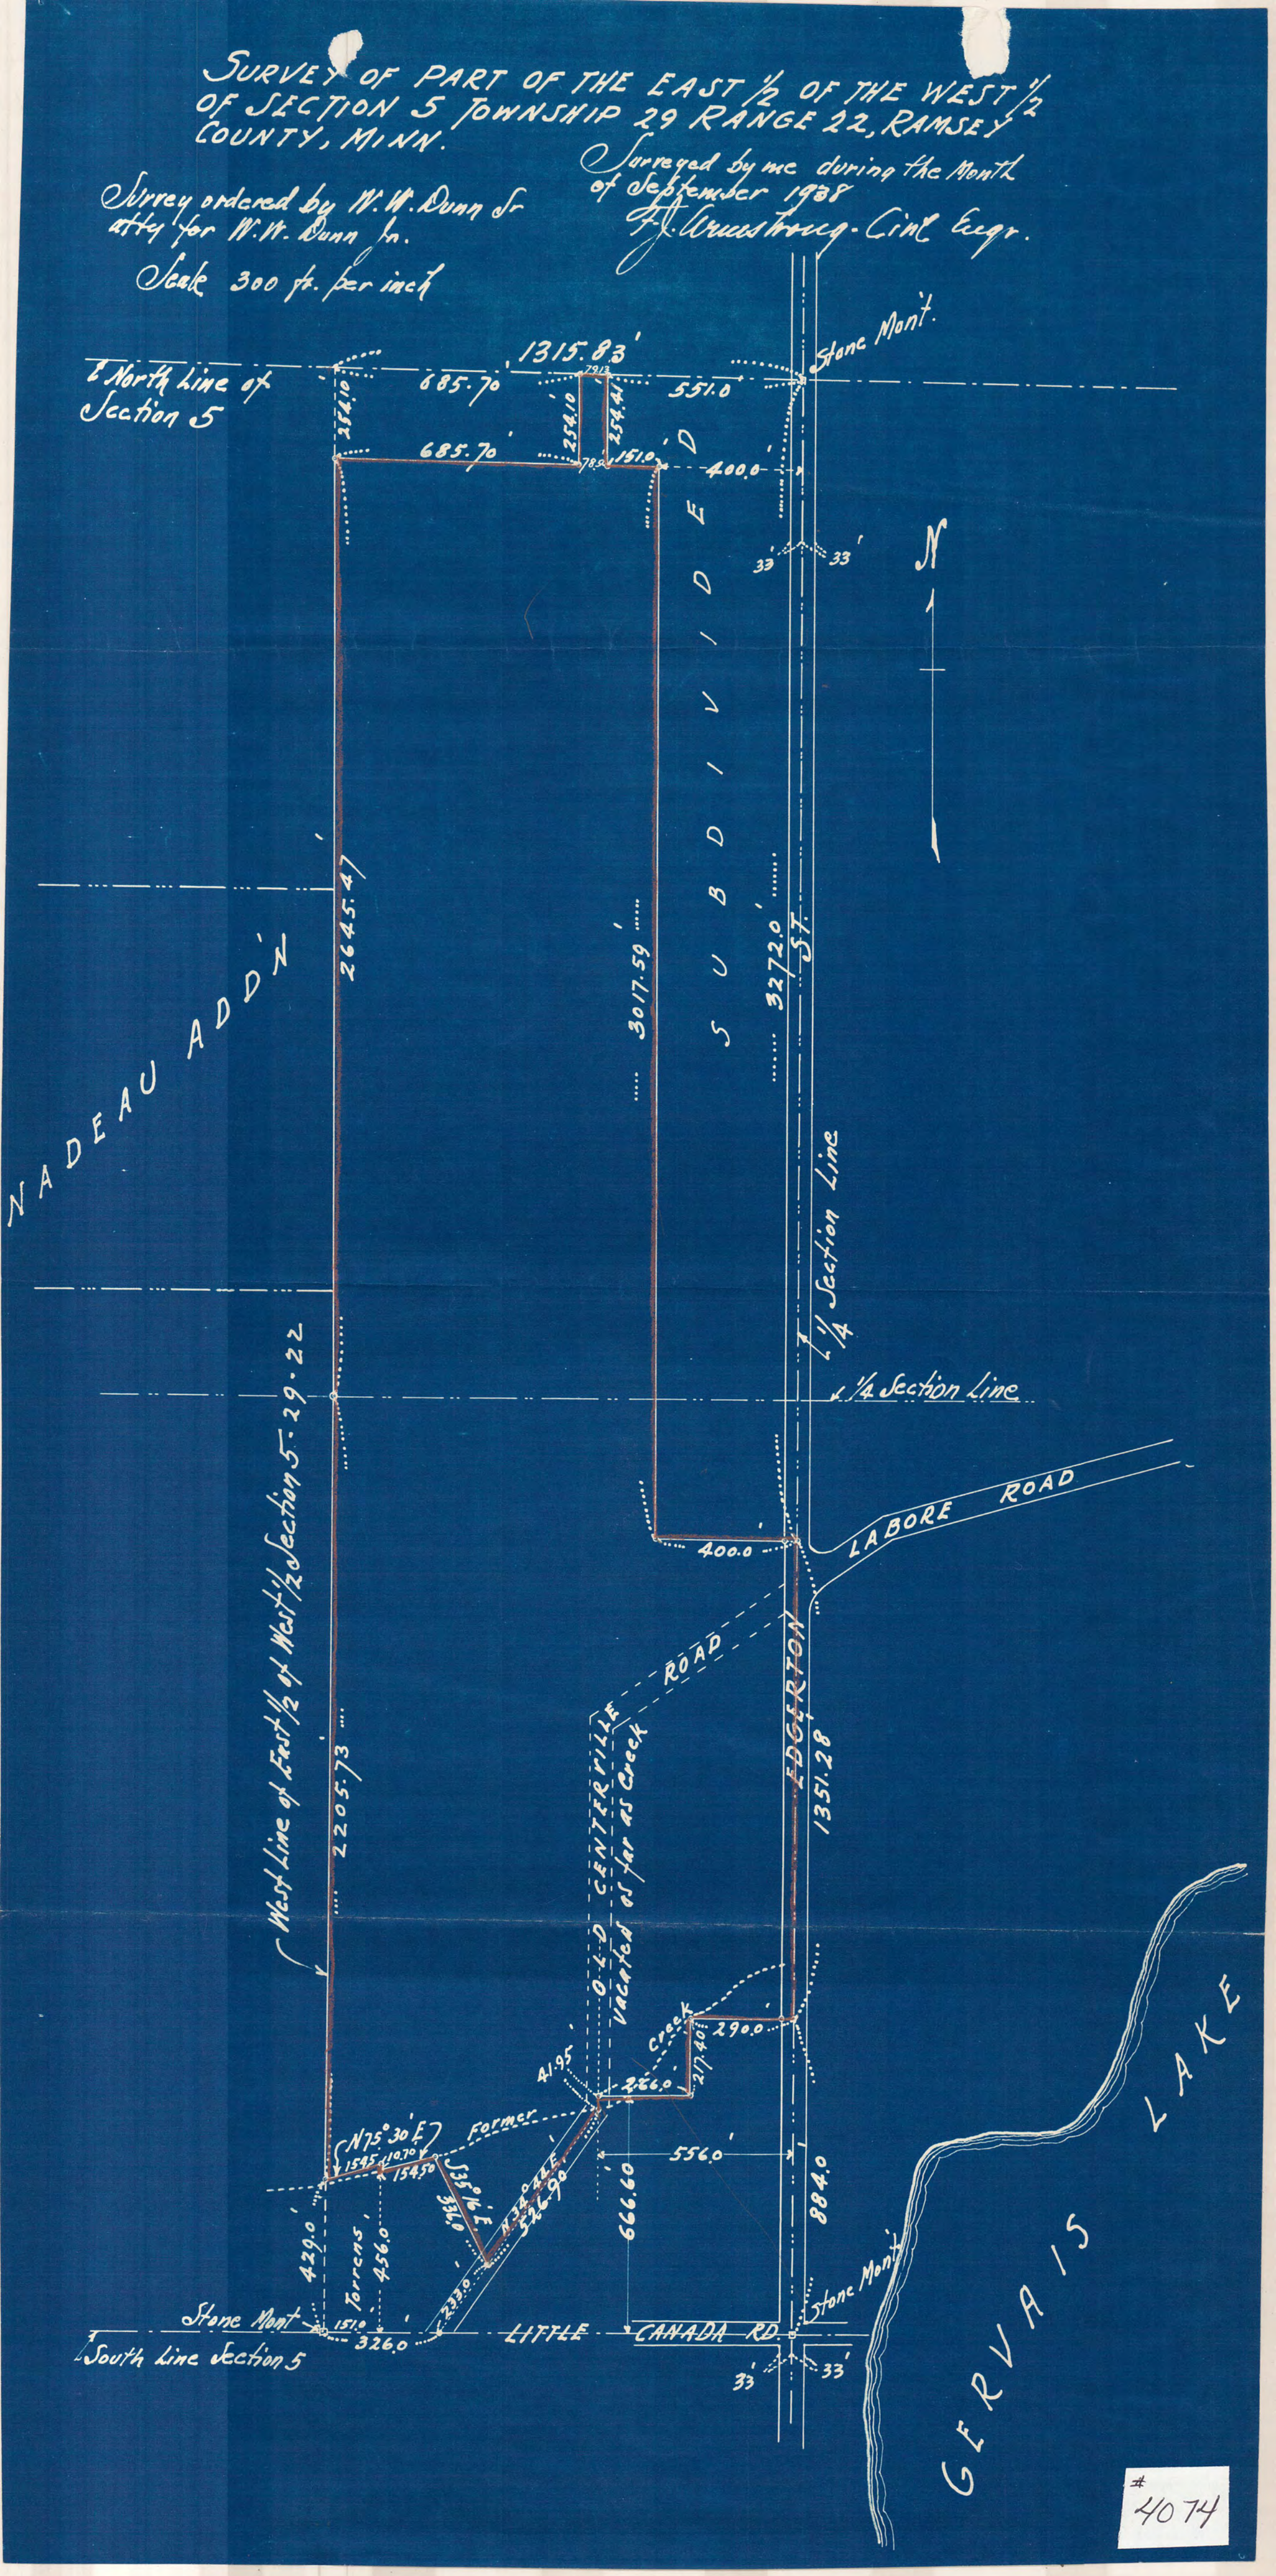

#4074