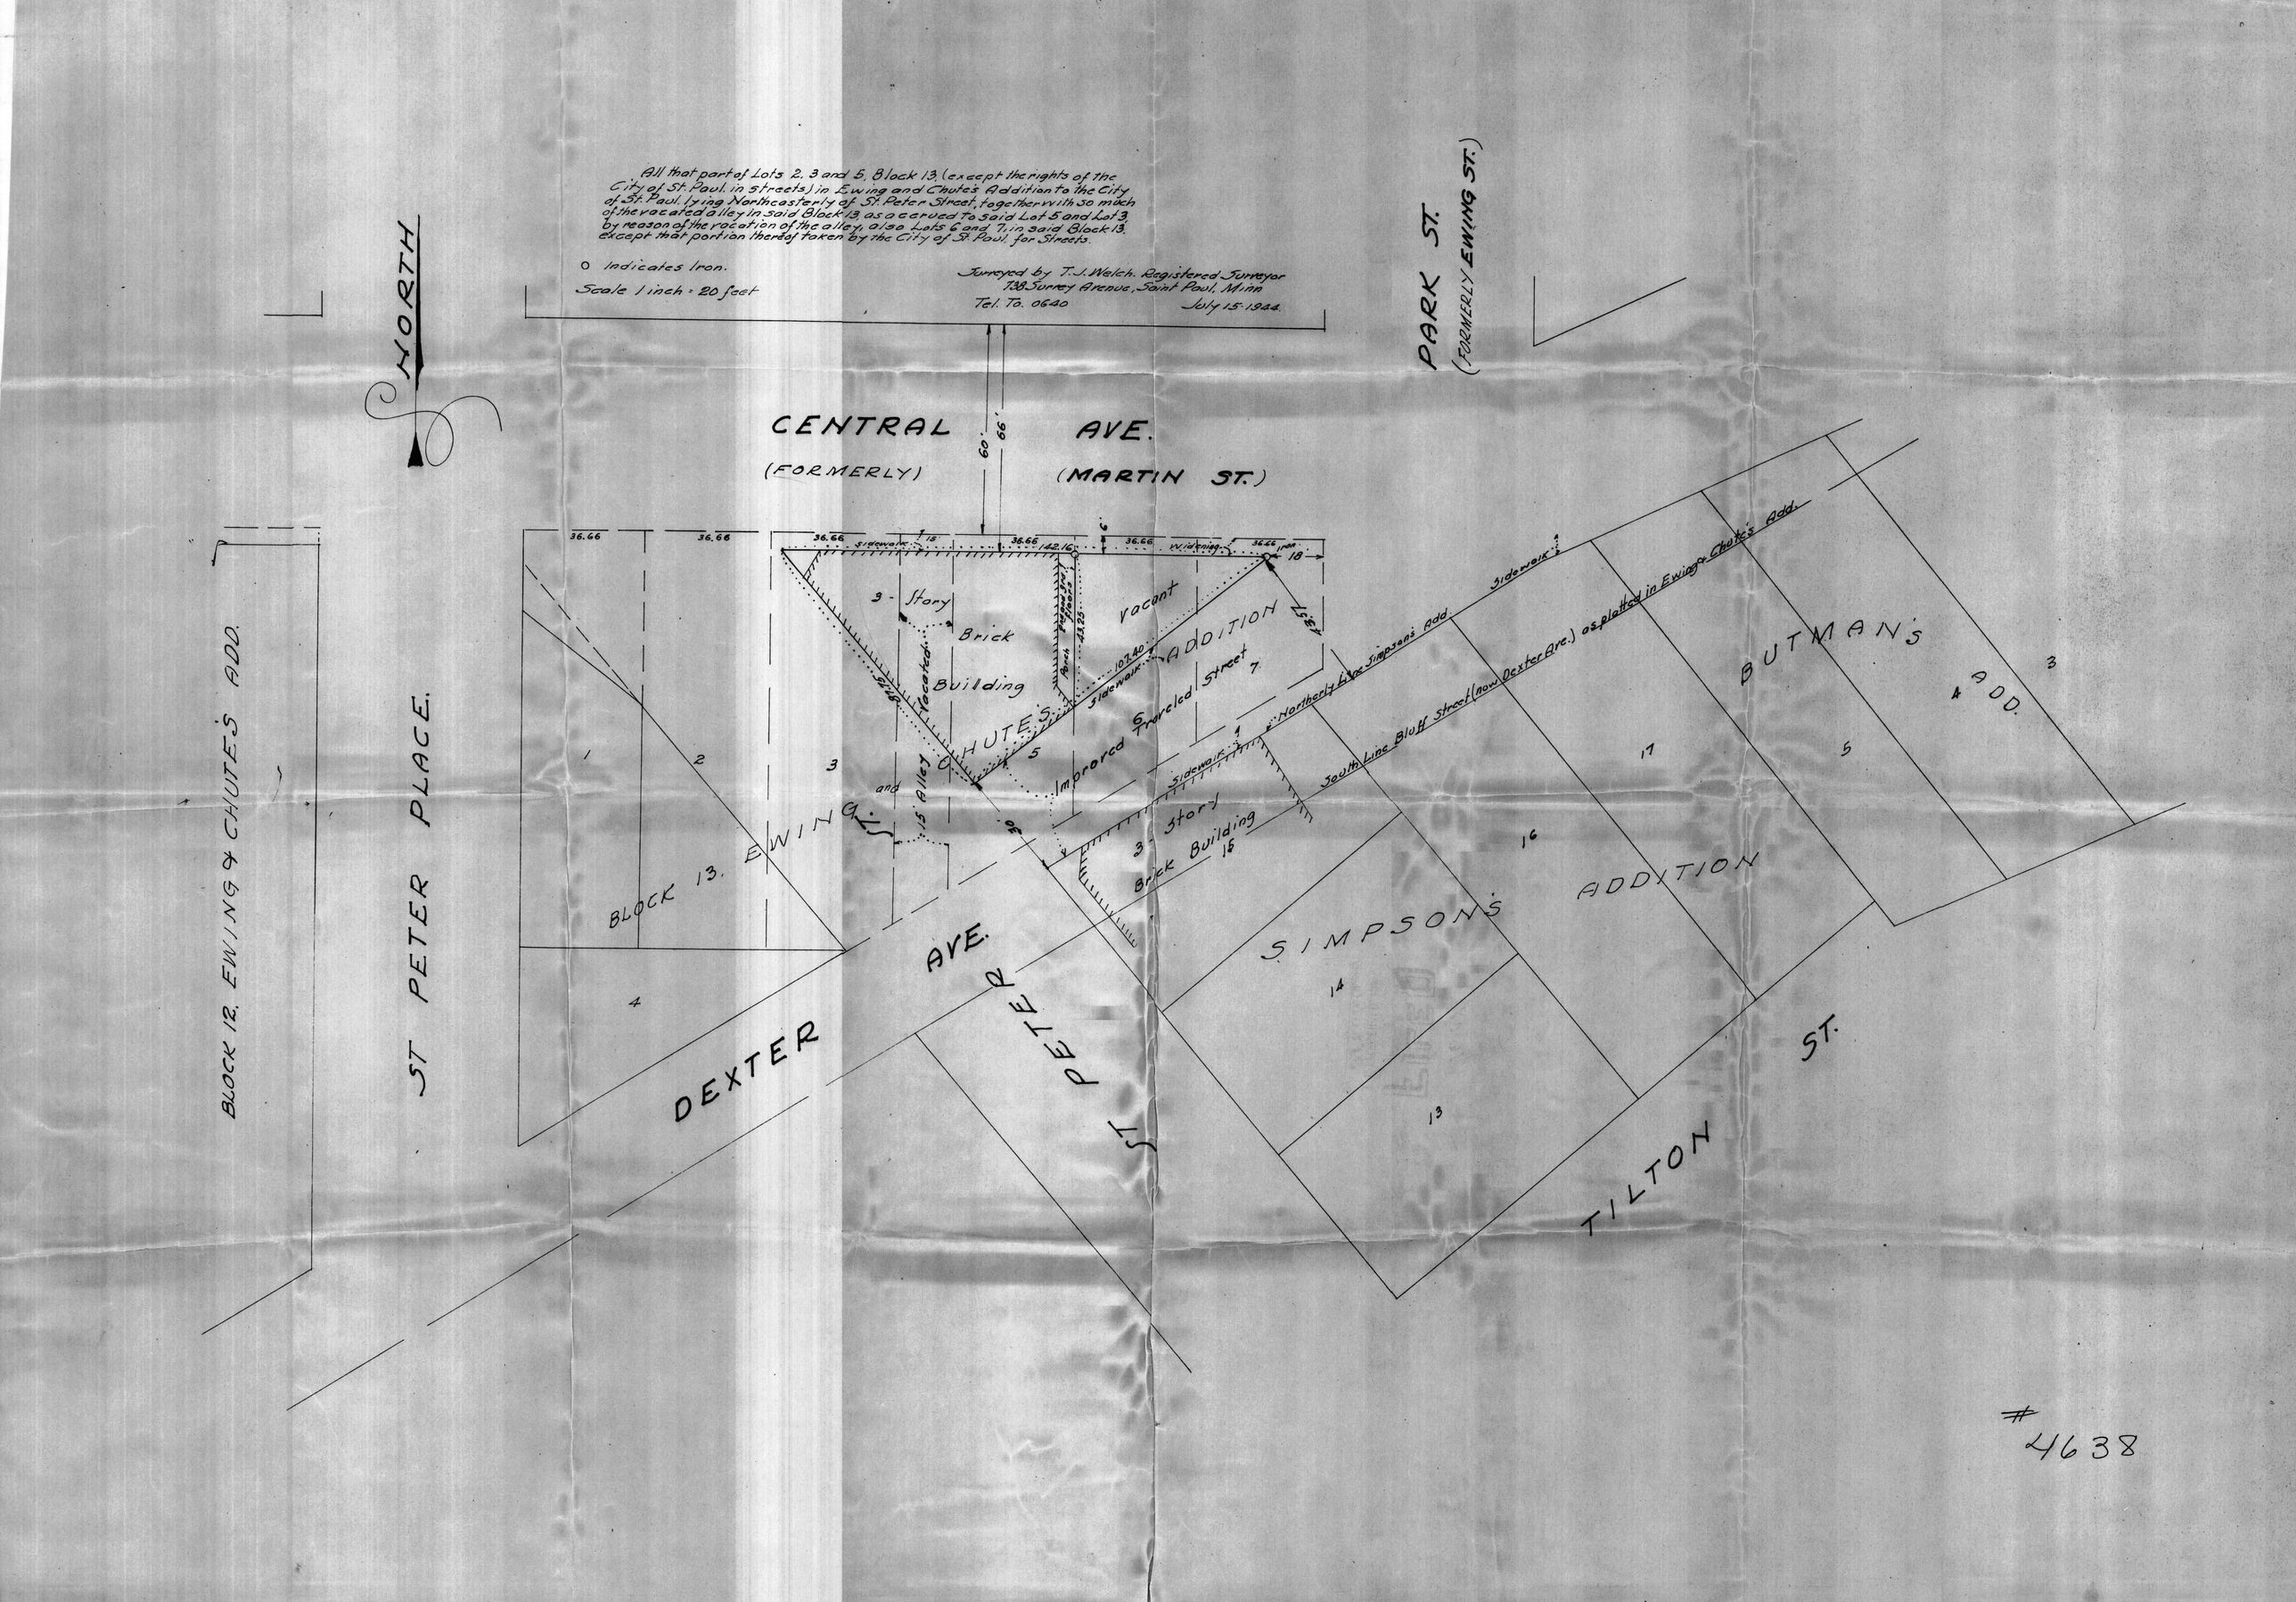
All that part of Lots 2, 3 and 5, Block 13, (except the rights of the City of St. Paul, in streets) in Ewing and Chute's Addition to the City of St. Paul, lying Northeasterly of St. Peter Street, together with so much of the vacated alley in said Block 13, as accrued to said Lot 5 and Lot 3, by reason of the vacation of the alley, also Lots 6 and 7, in said Block 13, except that portion thereof taken by the City of St. Paul, for Streets.
o Indicates Iron.
Scale 1 inch = 20 feet
Surveyed by T. J. Welch, Registered Surveyor
738 Surrey Avenue, Saint Paul, Minn
Tel. To. 0640
July 15-1944.
NORTH
PARK ST.
(FORMERLY EWING ST.)
CENTRAL AVE.
(FORMERLY) (MARTIN ST.)
60'
66'
36.66
142.16
Sidewalk
Widening
Iron
18
3 - Story
Brick
Building
Vacated
Vacant
Parch
Ewing and Chute's Addition
107.40
Improved Traveled Street
Northerly Line Simpson's Add.
South Line Bluff Street (now Dexter Ave.) as platted in Ewing & Chute's Add.
BUTMAN'S ADD.
BLOCK 13. EWING
15' Alley
BLOCK 12. EWING & CHUTE'S ADD.
ST PETER PLACE.
DEXTER AVE.
ST PETER
SIMPSON'S ADDITION
TILTON ST.
1
2
3
4
5
6
7
13
14
15
16
17

#4638