CA2-8401
Gene Schwey

14.83
118.5
133.33

PLAT OF SURVEY

DESCRIPTION - Lots 1 thru 10 Block 17, The West St Paul & Improvement Syndicate Addition No. 2.
Lots 12 thru 18 " " " " " " " " " " " " "
Brown & Jackson's Addition to West St Paul (Partlying West of West Line of Southwest 1/4 of Southeast 1/4 of Section 8-Township 28-Range 22, part of Block 52.)

O DENOTES IRON
SCALE 1" = 40'

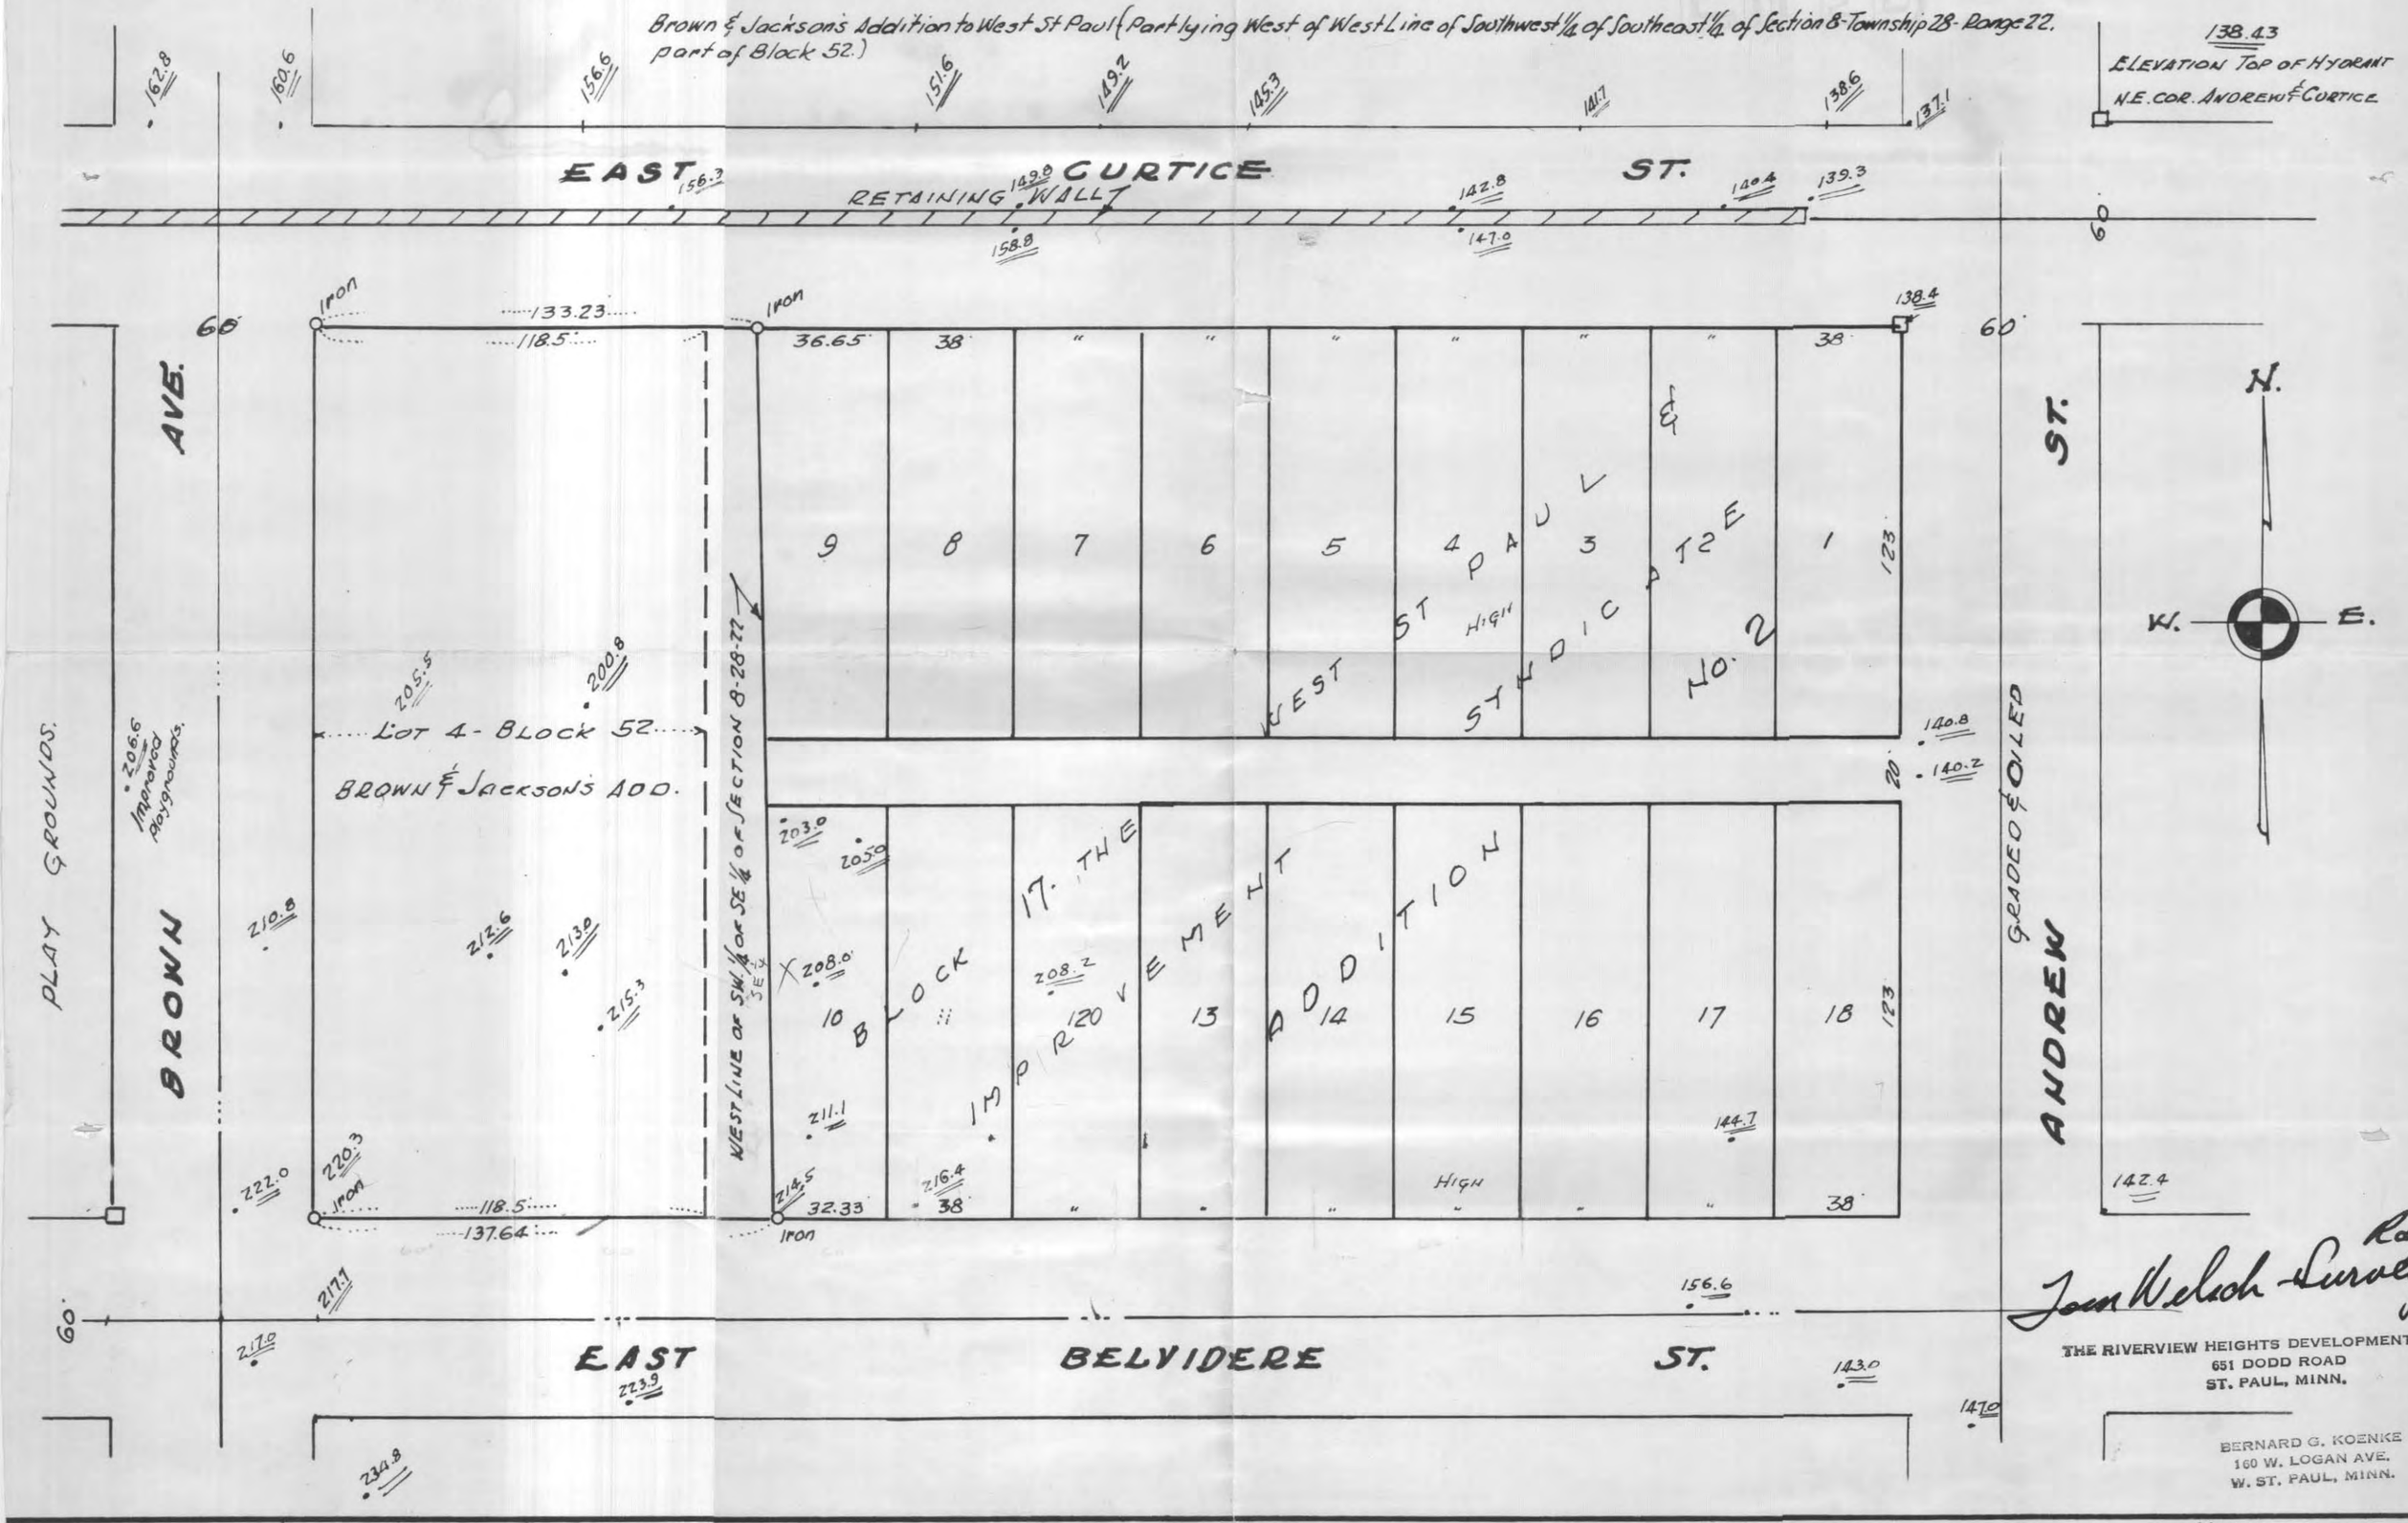

Tom Welsch - Surveyor Reg.

THE RIVERVIEW HEIGHTS DEVELOPMENT CO., I
651 DODD ROAD
ST. PAUL, MINN.

BERNARD G. KOENKE
160 W. LOGAN AVE.
W. ST. PAUL, MINN.

#8312