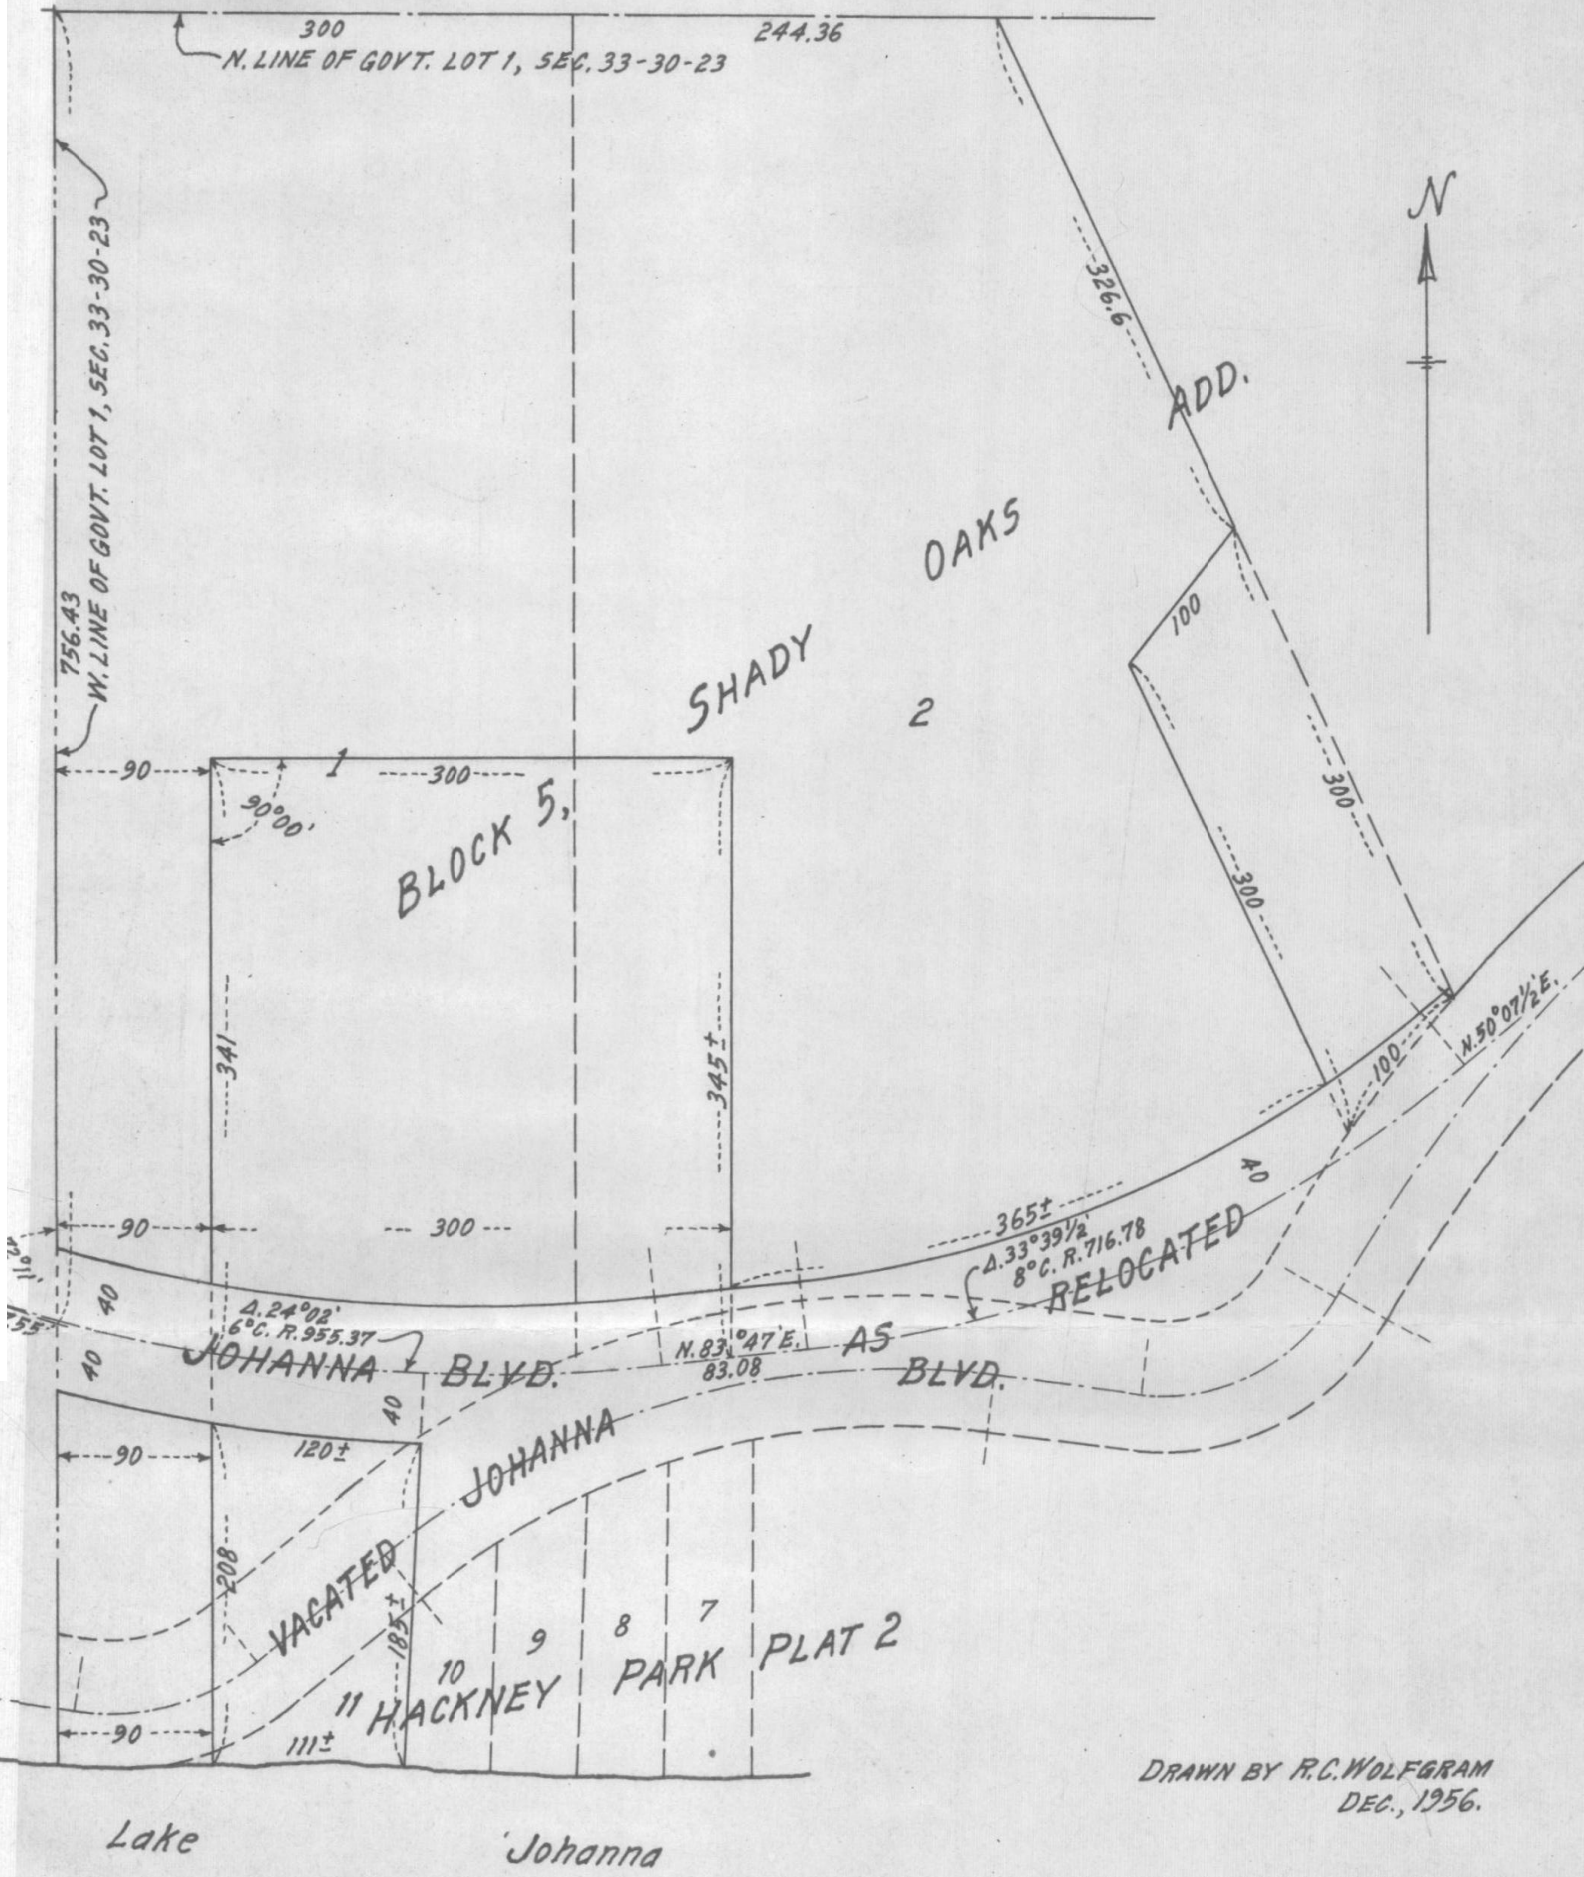

DRAWN BY R.C. WOLFGRAM
DEC., 1956.

#911