TOPOGRAPHY SURVEY

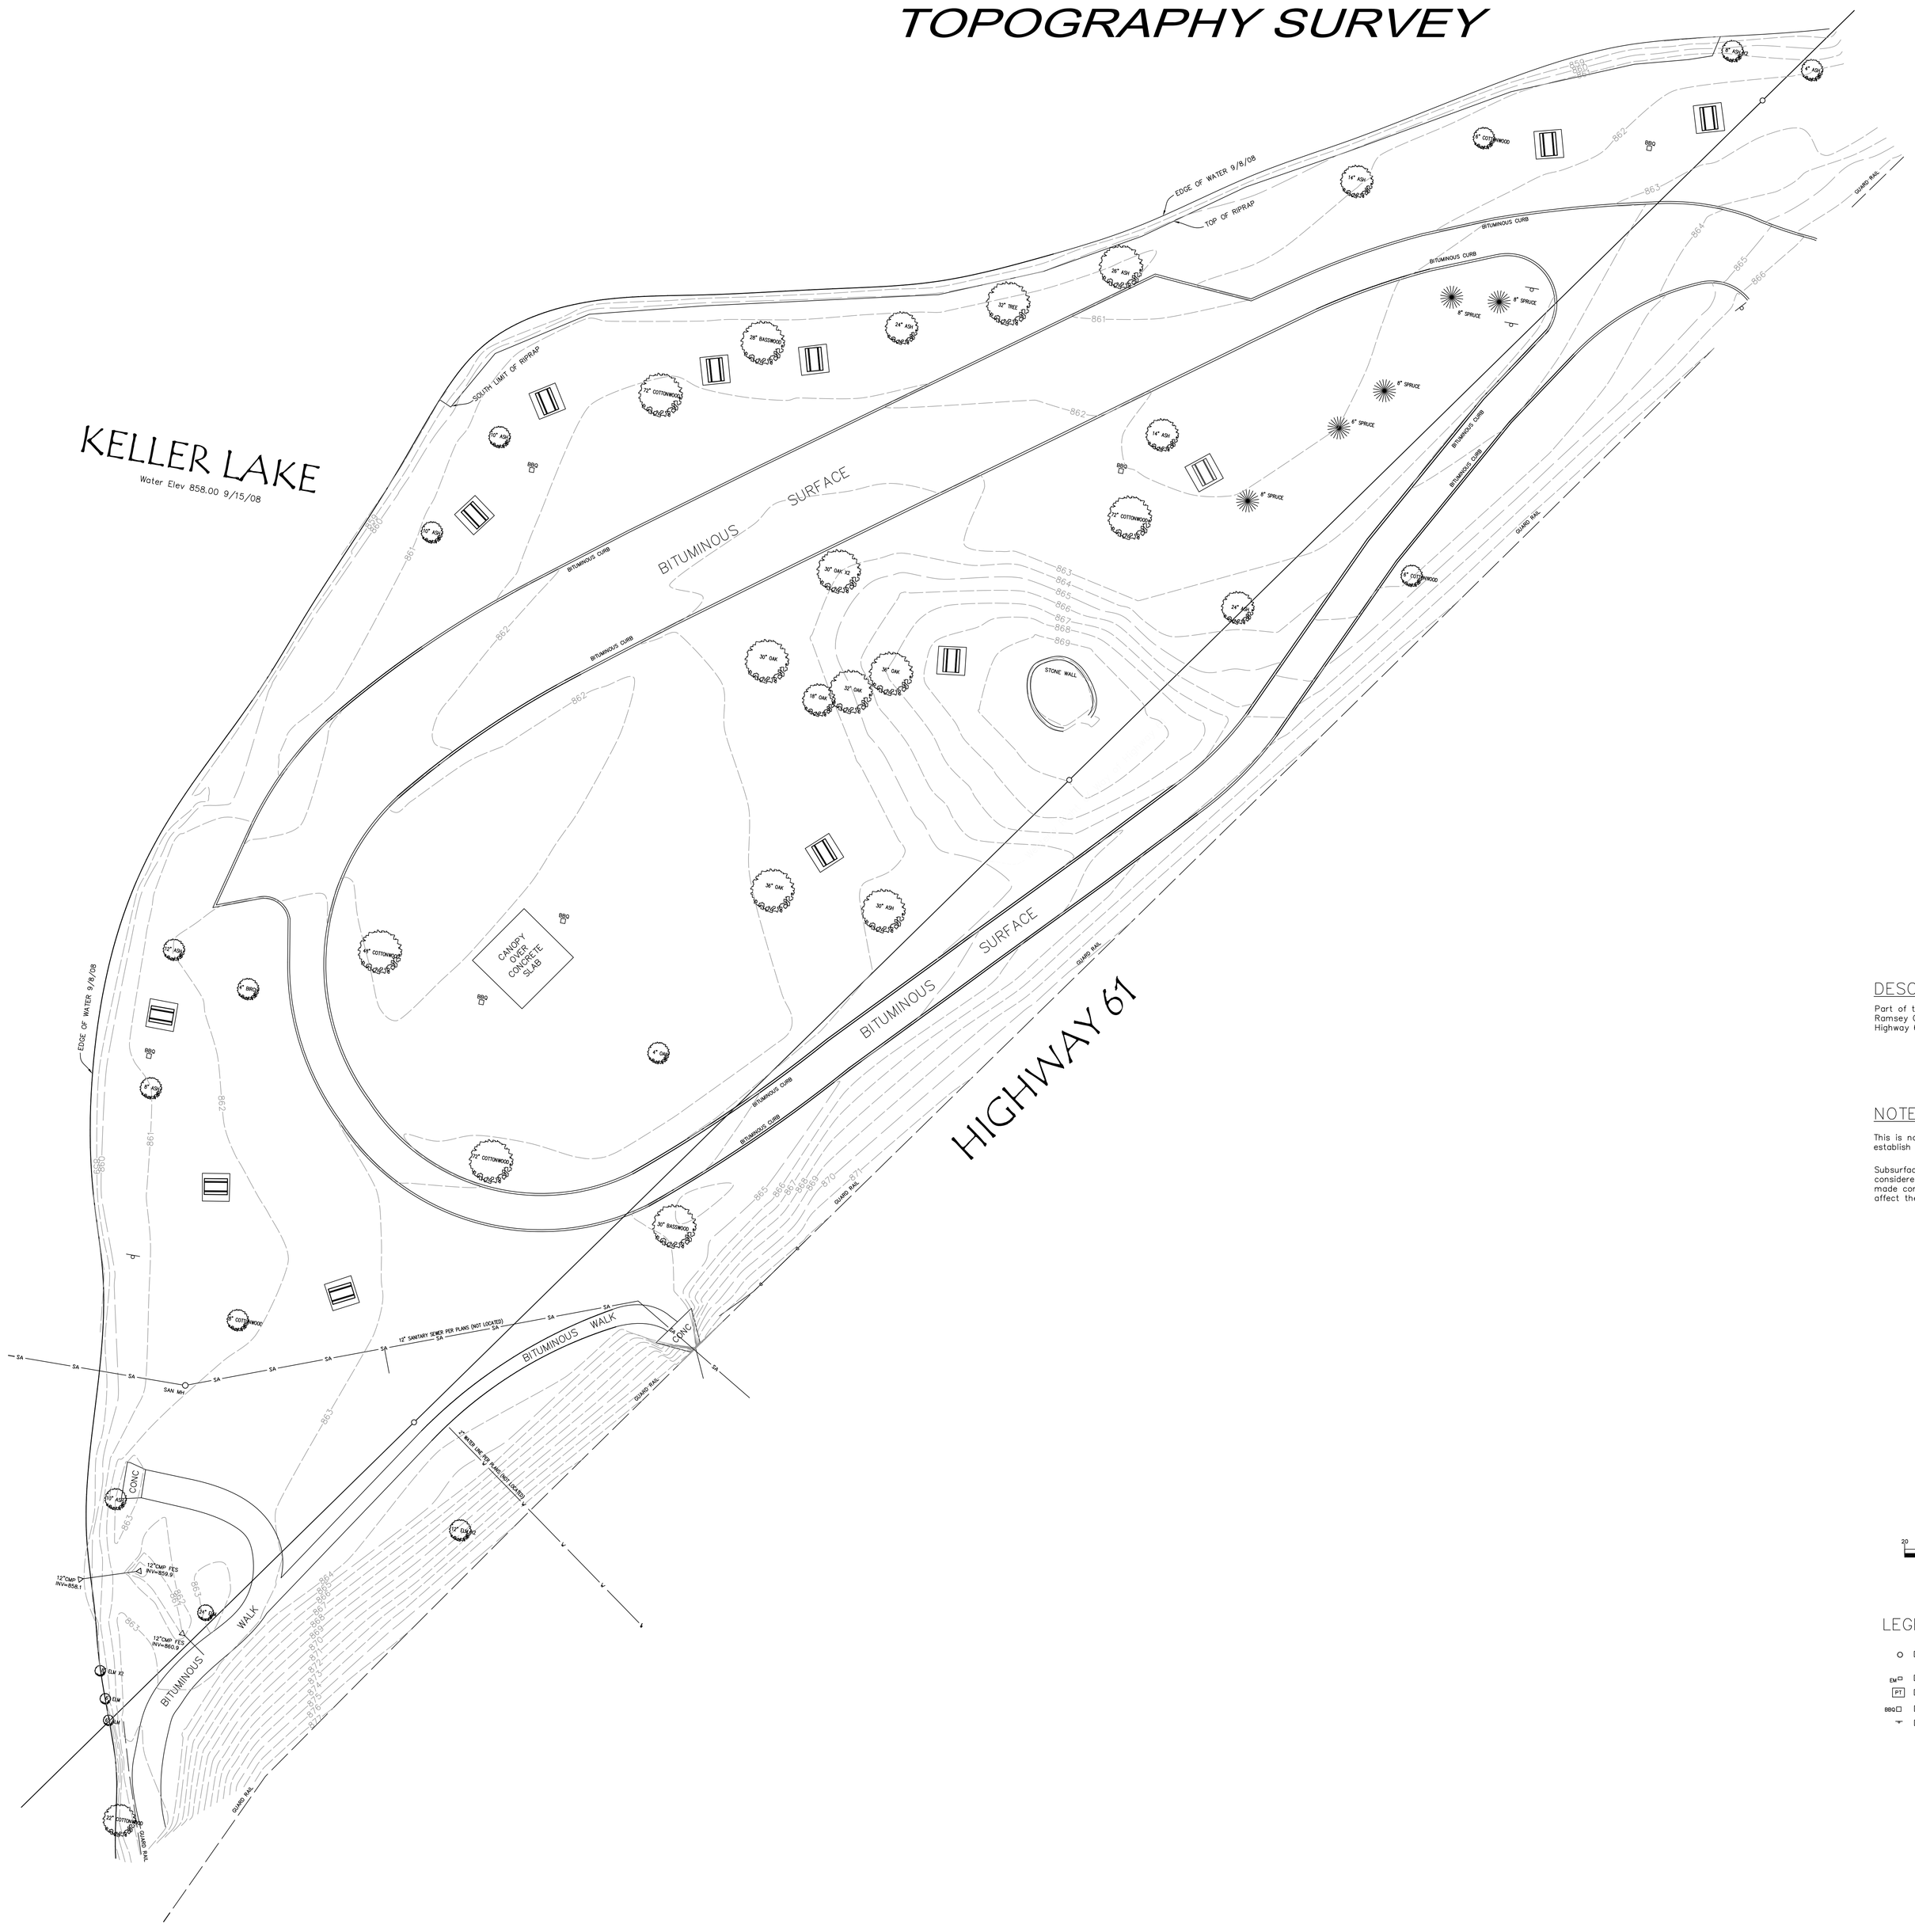

DESCRIPTION

Part of the SW 1/4 of the NW 1/4 of Section 16, T29, R22, Ramsey County, Minnesota, lying between Keller Lake and Highway 61.

NOTES

This is not a boundary survey. No field work has been done to establish the boundary of this property.

Subsurface and environmental conditions were not examined or considered during the process of this survey. No statement is made concerning the existence of underground facilities that may affect the use of the surveyed premises.

SCALE IN FEET

20 0 25 50

1 inch = 20 feet

LEGEND:

- Denotes 1/2"x14" Iron Monument to be set and marked by RLS 17765
- Denotes Electric Meter
- PT Denotes Picnic Table on Concrete Slab
- BBQ Denotes Bar-B-Que Grill
- Denotes Sign

X:\AutoCAD Standards\Borders\Lino Lakes\Final.pck

24W Apollo Drive/Suite 200 Lino Lakes, MN 55014-5896
Phone: 651-792-7700 Fax: 651-792-7710
Toll Free: 800-325-8450 Web: www.bolton-menk.com

BOOK ____ PAGE ____

I hereby certify that this survey, plan or report was prepared by me or under my direct supervision and that I am a duly Licensed Land Surveyor under the laws of the state of Minnesota.

Ronald P. Alwin

DATE ____ LIC. NO. 17765

DATE	REVISIONS

RAMSEY COUNTY
PARKS & RECREATION DEPT.
2015 N. VAN DYKE STREET
MAPLEWOOD, MN 55109-3796

KELLER REGIONAL PARK
MAPLEWOOD, MN

TOPOGRAPHY SURVEY
LOWER KELLER

DESIGNED	DRAWN
	AJI

PROJECT # 2180.0010

DATE 10/15/08

SHEET # 3/5