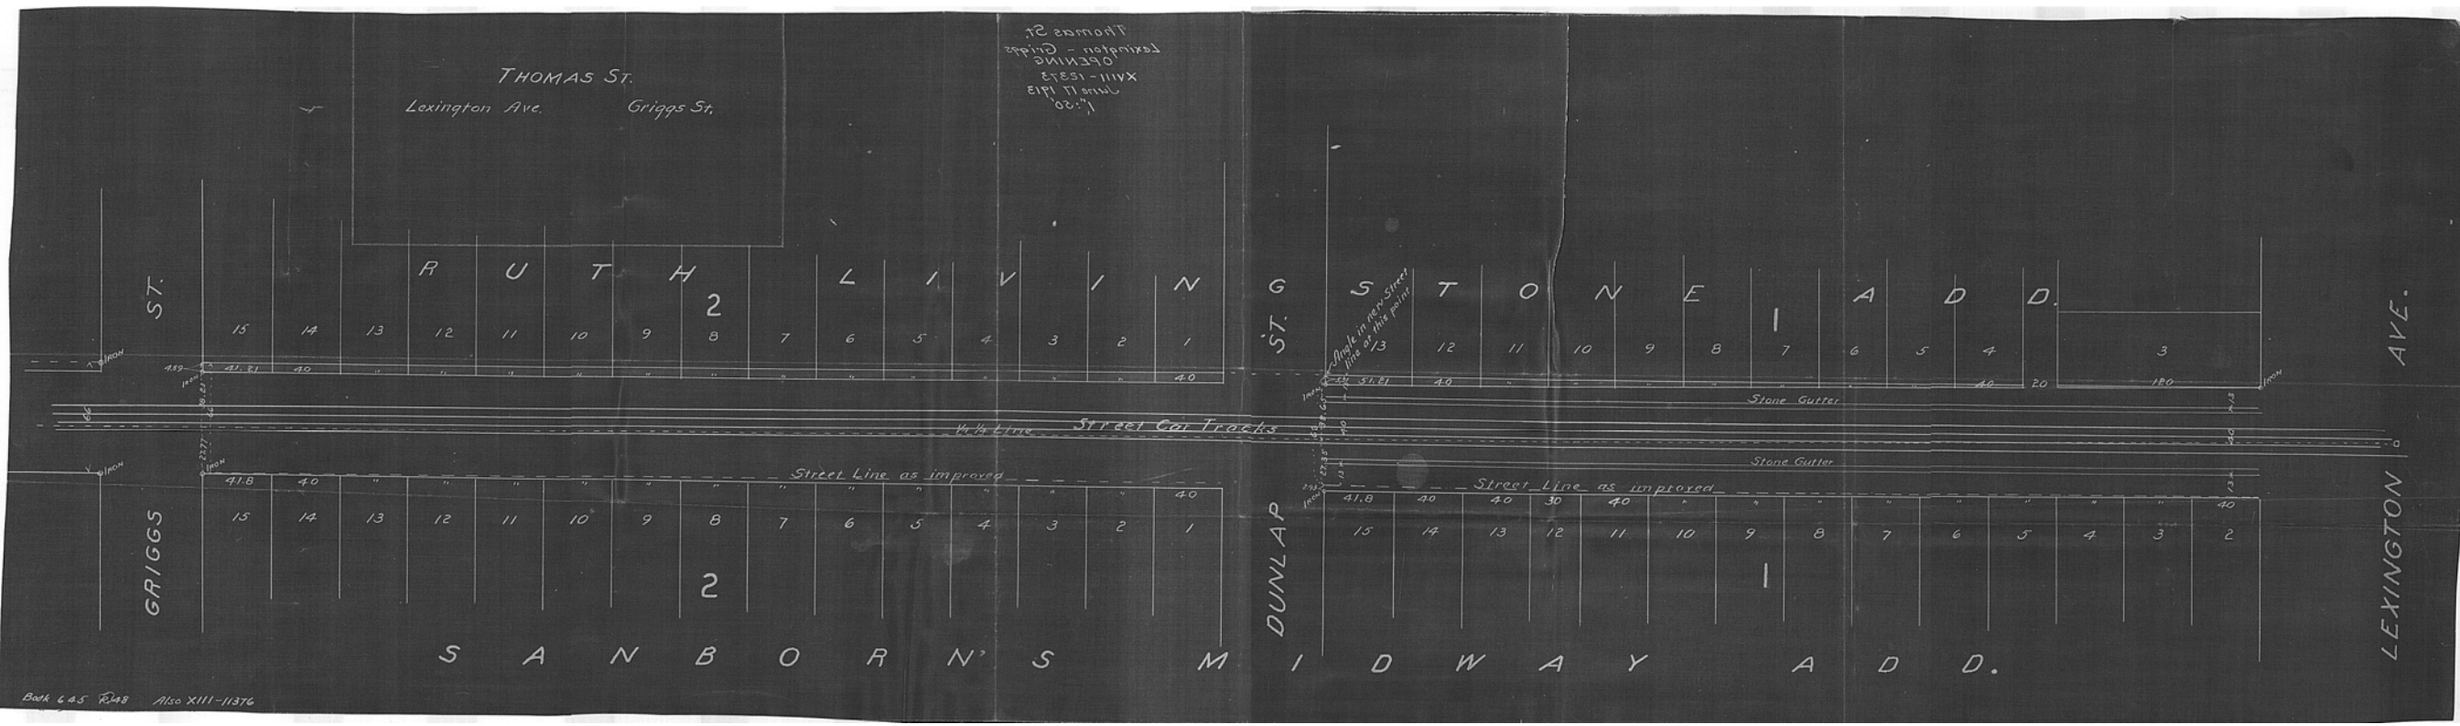
THOMAS ST.
Lexington Ave.
Griggs St.
RUTH LIVINGSTONE ADD.
GRIGGS ST.
DUNLAP ST.
LEXINGTON AVE.
Street Car Tracks
Street Line as improved
Stone Gutter
Angle in new Street line at this point
SANBORN'S MIDWAY ADD.
Book 645 R.48 Also XIII-11376