MISCELLANEOUS TRACTS IN S.E. & S.W. 1/4 OF S.E. 1/4 SEC. 22 T. 30, R. 22.

JOHN B. IRVINE, SURVEYOR.
285 MACKUBIN ST.
ST. PAUL, MINN.

OCT. 10-12-1918.
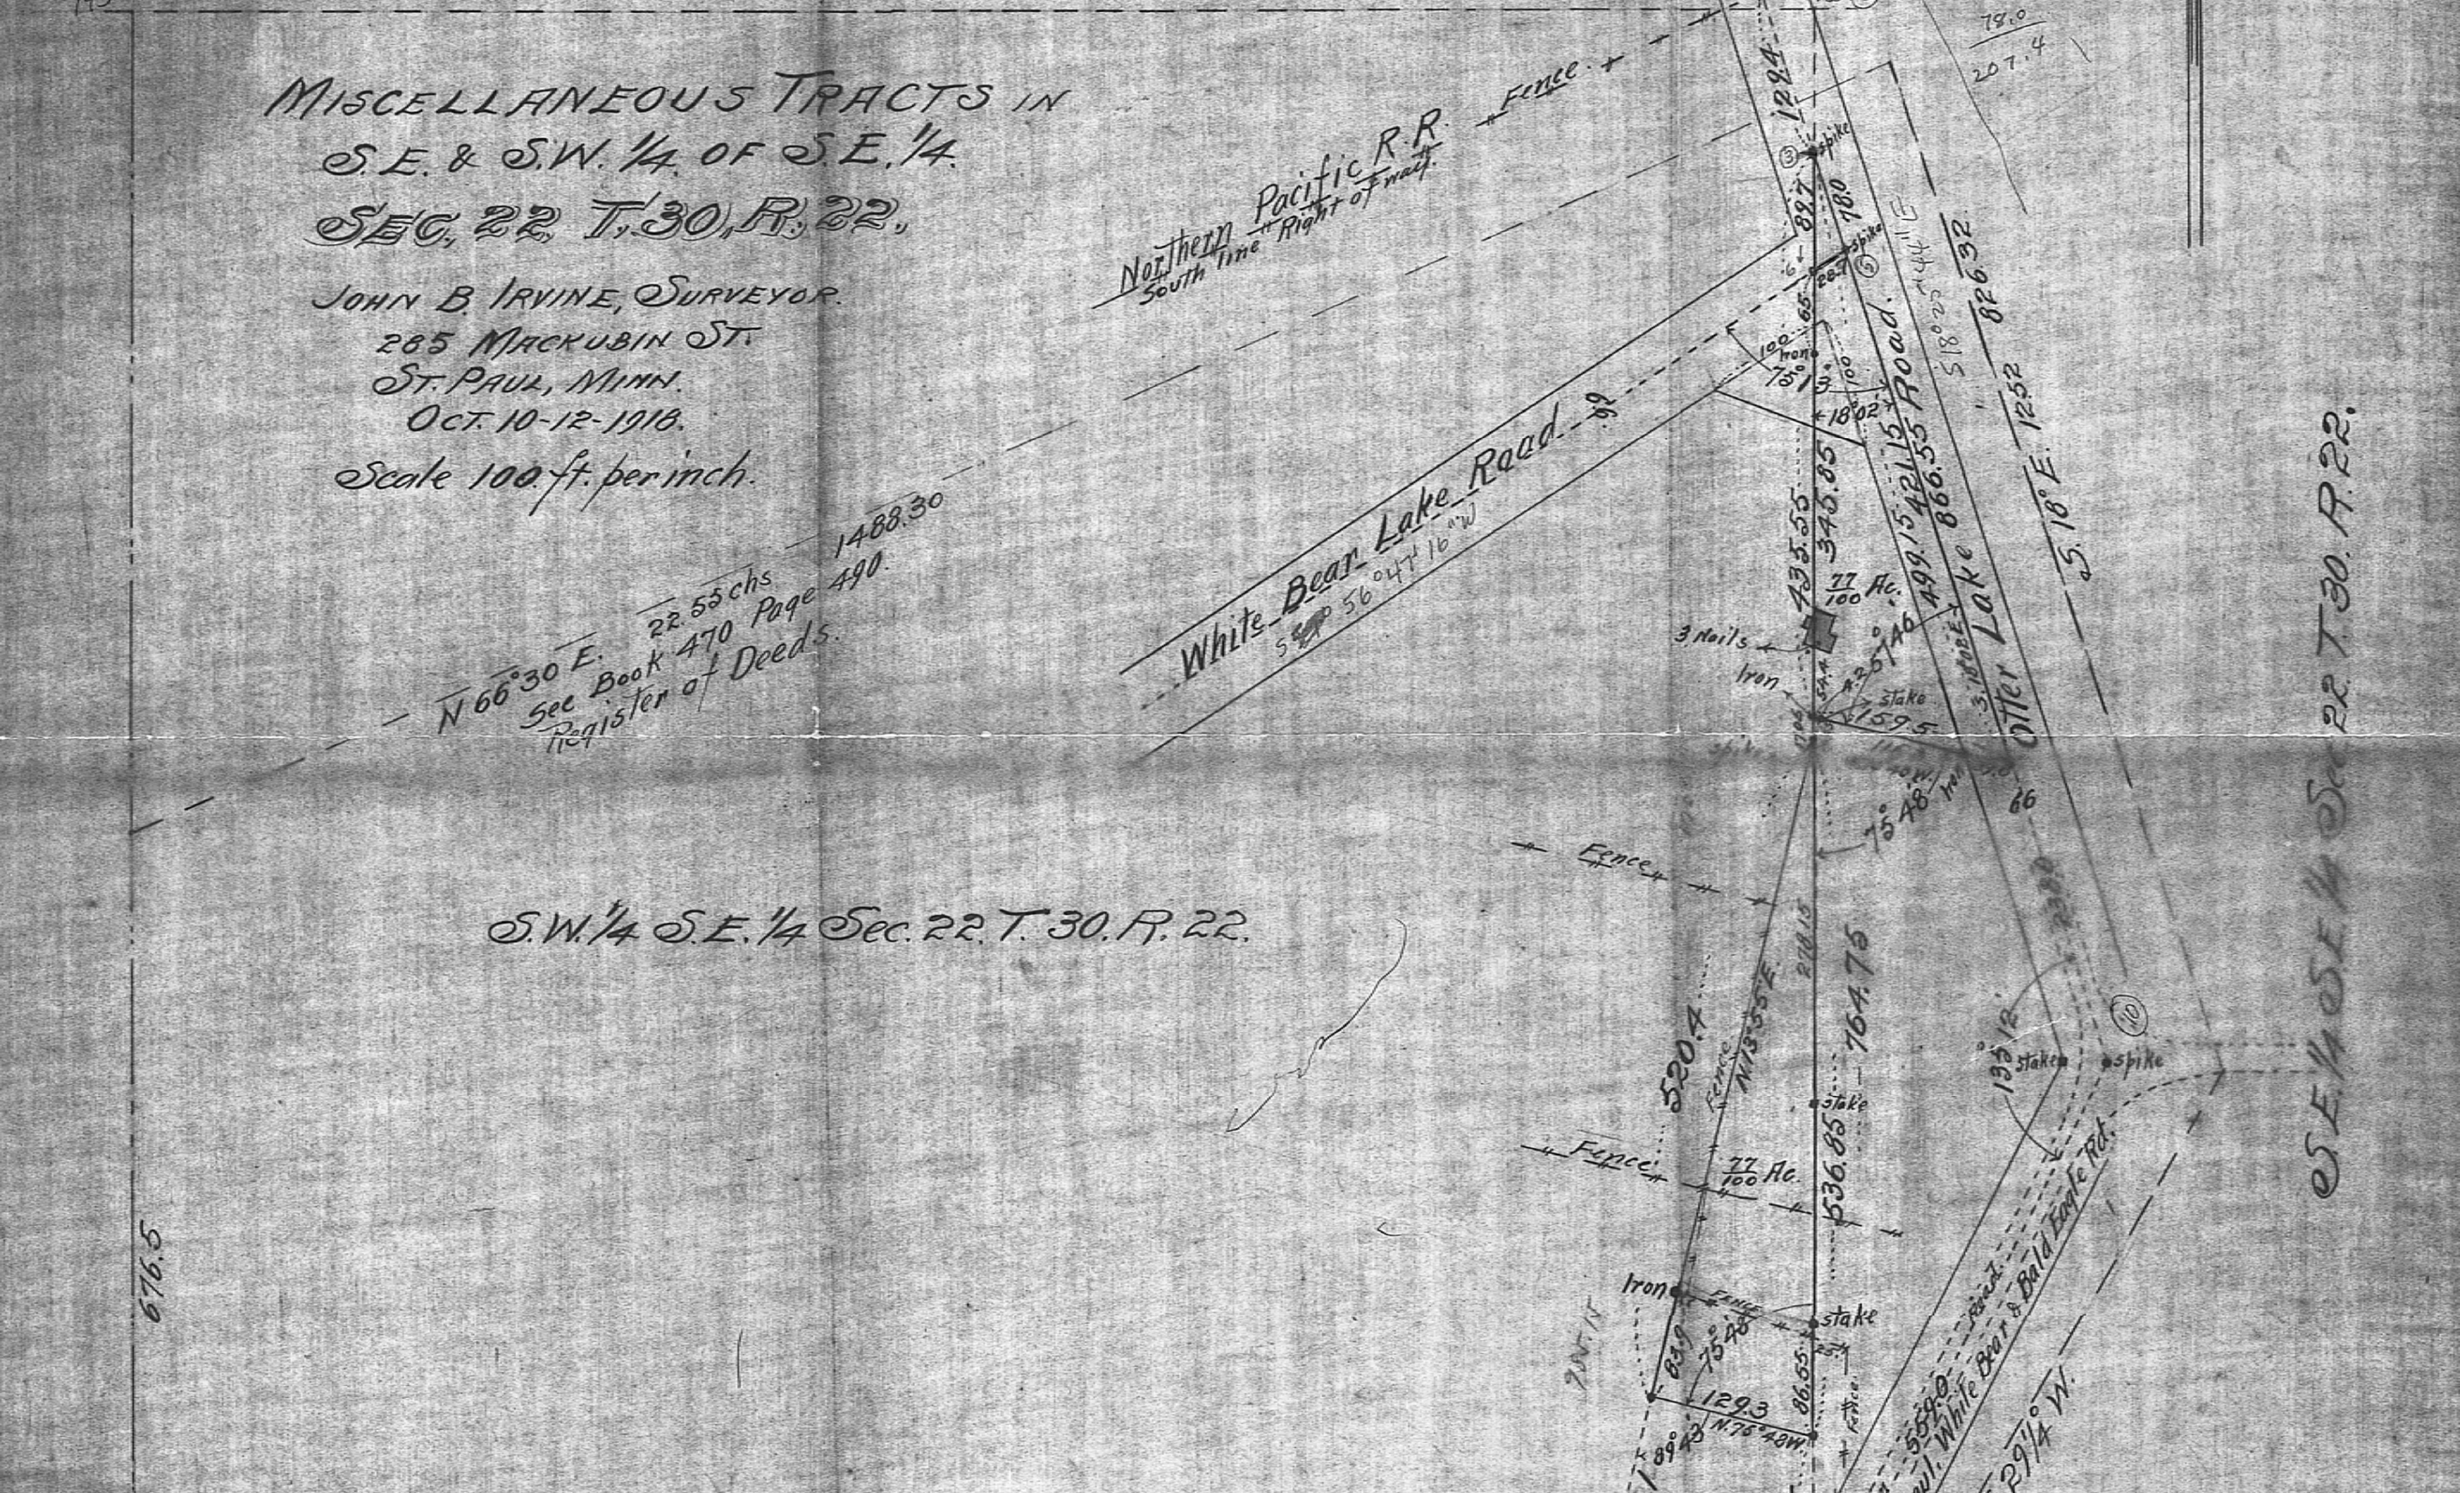
Scale 100 ft. per inch.