RECORD

ACQUISITIONS

NO.	DEED KIND	DEED DATED	GRANTOR / GRANTEE	ACRES ACQUIRED FEE TITLE	EASEMENTS, ETC.	FLOWAGE	LEASE	TOTAL	PURPOSE OF ACQUISITION	RECORDED MO.	DAY	YR	BK	PAGE
MM-16		JUN. 1,1882	ST. PAUL WATER CO.	ALL LANDS, EASEMENTS, ETC. AS FOLLOWS:					ACQ'N OF WORKS BY CITY	SEP	15	1883	103	423
EE-1-A	CONDEMNATN	APR 11 1871	AS FOLLOW BELOW					12.9	CANALS TO VADNAIS LAKE	JUL	7	1859	SPL	283
			T.D. VIVALDI		0.32				FROM LAMBERTS LAKE					2
					0.97				FROM PLEASANT LAKE					3
E17-1	WARRANTY	NOV. 27,1883	THOS. HOLMDEN & WIFE	10.70				10.70	VADNAIS LAKE SYSTEM	DEC	12	1883	115	671
E17-2	"	MAR. 29,1884	ROBERT P. LEWIS & "	24.04		5.50		29.54	" " "	JUN	3	1884	123	512
E17-3	"	JAN. 24,1902	EDWARD KOHLER (UNM'D)	37.22				37.22	" " "	JUN	18	1902	458	115
E17-4	"	JAN. 30,1902	" " "	39.18				39.18	" " "	JUN	18	1902	448	215
E17-5	"	FEB. 6,1902	" " "	37.58				37.58	" " "	JUN	18	1902	448	214
E17-6	"	OCT. 20,1902	CHAS. E. GLASER & WIFE	2.17				2.17	" " "	OCT	28	1902	456	235
E17-7	"	DEC. 23,1902	EDWARD KOHLER (UNM'D)	68.74				68.74	" " "	DEC	23	1902	254	434
E17-8	"	MAR. 7,1907	GEO. H. ROBERTS (UNM'D)	23.50				23.50	" " "	MAR	13	1907	516	196
E17-9	"	NOV. 19,1907	EMMA A. SOHNELL & HUSB.	16.03				16.03	" " "	DEC	2	1907	538	347
			SUB-TOTAL	259.16	1.29	5.50		265.95						

DISPOSED OF

E17-4	WARRANTY	JAN. 30,1902	DUPLICATION A/C OF LAP		0.97			0.97	CANAL FROM PLEASANT L.
E17-4	"	JAN. 30,1902	" " "			1.50		1.50	VADNAIS LAKE SYSTEM
E17-7	"	DEC. 23,1902	" " "			4.00		4.00	" " "
E17-9	"	NOV. 19,1907	" " "		0.32			0.32	CANAL FROM LAMBERTS L.
			SUB-TOTAL		1.29	5.50		6.79	
			TOTALS (NET)	259.16	0.00	0.00	0.00	259.16	

OTHER DOCUMENTS

MM-15		JUN 1,1882	ST. PAUL WATER CO. TO THE CITY OF ST. P	FRANCHISE, RIGHTS, OBLIGATIONS.	AUG.	5	1882	102 557
MM-16		JUN 1,1882	" " " " "	LANDS, EASEMENTS, AGREEMENTS.	SEP	15	1883	103 423
MM-6	AGREEMENT	JAN 25,1869	" " " " & BENJ. HOYT ET AL	PROVIDING FOR MTCE OF LAKE LEVELS, ETC.	"	"	"	" "
MM-12		NOV 18,1881	JOHN FARRINGTON ET AL. TO ST. P. W. CO.	RIGHT TO MAINT. DAM (SEC. 32) AT EXIST'G ELEV.	NOV	22	1881	103 38
MM-18	REL. & GRANT	SEP 17,1883	(THEO. HAMM, PHILLIP THON " " " & THE CITY OF ST. PAUL.	(RELEASE FOR DAMAGE & RIGHT TO TAKE THE WATER OF PHALEN CREEK OR ITS SOURCES.	SEP	25	1883	120 139
EL-5	COURT DEC.	MAR 29,1890	EDNA P. WEBB VS ROBT. P. LEWIS ET AL.	ACTION DISPUTING TITLE TO LOTS 1,2,4,				
FF-8	RESOLUTION	OCT 2,1916	BOARD OF WATER COMMISSIONERS	PROTECTION OF WATERS OF LAKE VADNAIS.				
D18-6	AGREEMENT	MAY 10,1924	B. OF W.C. & B. OF C.C. & B. OF W. & TWP.	VACATION OF PART OF GILFILLAN ROAD				
E17-10	RESOLUTION	JAN 27,1926	B. OF W.C. TO BOY SCOUTS OF AMERICA	PERMISSION TO USE PART OF LOT 5 AS CAMPSITE.				

REFERENCES

LAND DIVISIONS & BOUNDARIES IN GENERAL — COUNTY ASSESSORS' MAP (1" = 200'), NB. 115-PP 12 & 74.
LAKE MEANDERS, ETC. — GOVT. LAND SURVEY NOTES — (C-2920-B-5A), 65-250.
M. ST. P. & S. STE. M. Ry - ALIGNMENT & R. OF W — RY. VALUATION MAP (C-2919), (C2691).
" " " " PLEASANT L. — WD. SURVEY NOTES - NB. 228 P 69, 70).
CONTOURS & SOUNDINGS — A-2303, A-2424, WW II-281, A2648, NB 167, NB 110.
CONDEMNATION EE-1-A — VADNAIS LAKE TO LAMBERTS L. — BOOK 2 W.W. PLATS - SH. 2.
" " " " PLEASANT L. — " 2 W.W. " - SH. 3.
DYKE — NB. 58 P 52.
TRIANGULATION OF VADNAIS LAKE — NB. 7, PP 4-27.
KETTLE RIVER ROAD — 36-357 (AUG. 1896), A2648 (JUN. 1919.)

MAP MADE BY — CHECKED BY
DEC. 12, 1930 F.W. GALLAGHER

REVISIONS	BY	NATURE OF REVISION	CH. BY

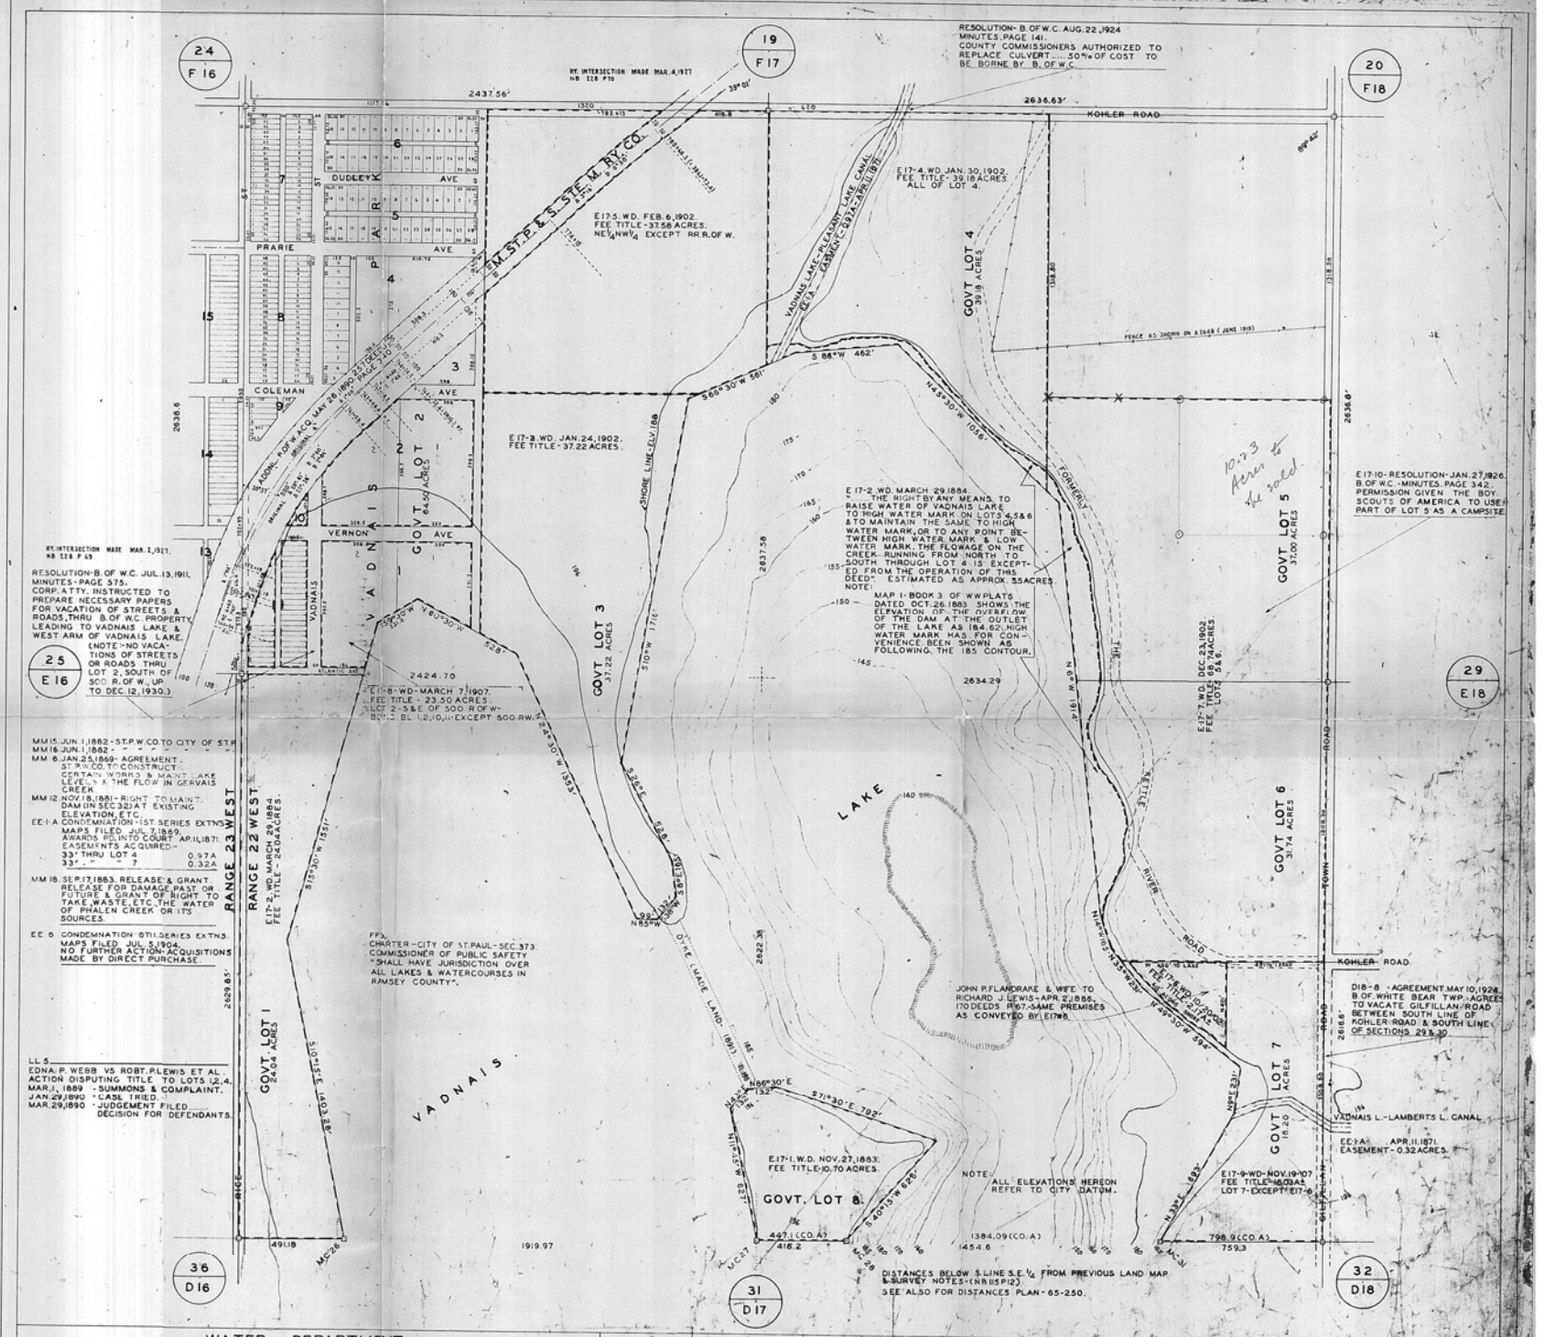

WATER DEPARTMENT
CITY OF ST. PAUL, MINNESOTA

LANDS. PROPERTY RIGHTS & OBLIGATIONS

SCALE - 1" = 200' (1:3600)
0 500 1000 2000 FEET

RAMSEY COUNTY - WHITE BEAR TOWNSHIP

SEC. 30 - T30N - R22W | E17

TRIM BLUE PRINTS TO THIS LINE