To whom it may concern:

In order that the Township of New Canada, Ramsey County, Minnesota through its Township Board, can prpperly construct and maintain, including snow plowing of public highways serving the NW¼ of the NW¼ of Sec-1, T-[illegible], R-[illegible] it is necessary that easement to the Township be obtained from the several abutting property owners, as shown on the annexed plat. The Banister Engineering Company have been retained by the Township Board to handle the preliminary engineering and legal work necessary and in-asmuch as considerable benefits will accrue to the abutting property owners through this proposed construction and maintenance without assessment to the owners benefit or your immediate attention and cooperation in execution of the attached easement is requested.

Respectfully P.R. Banister.

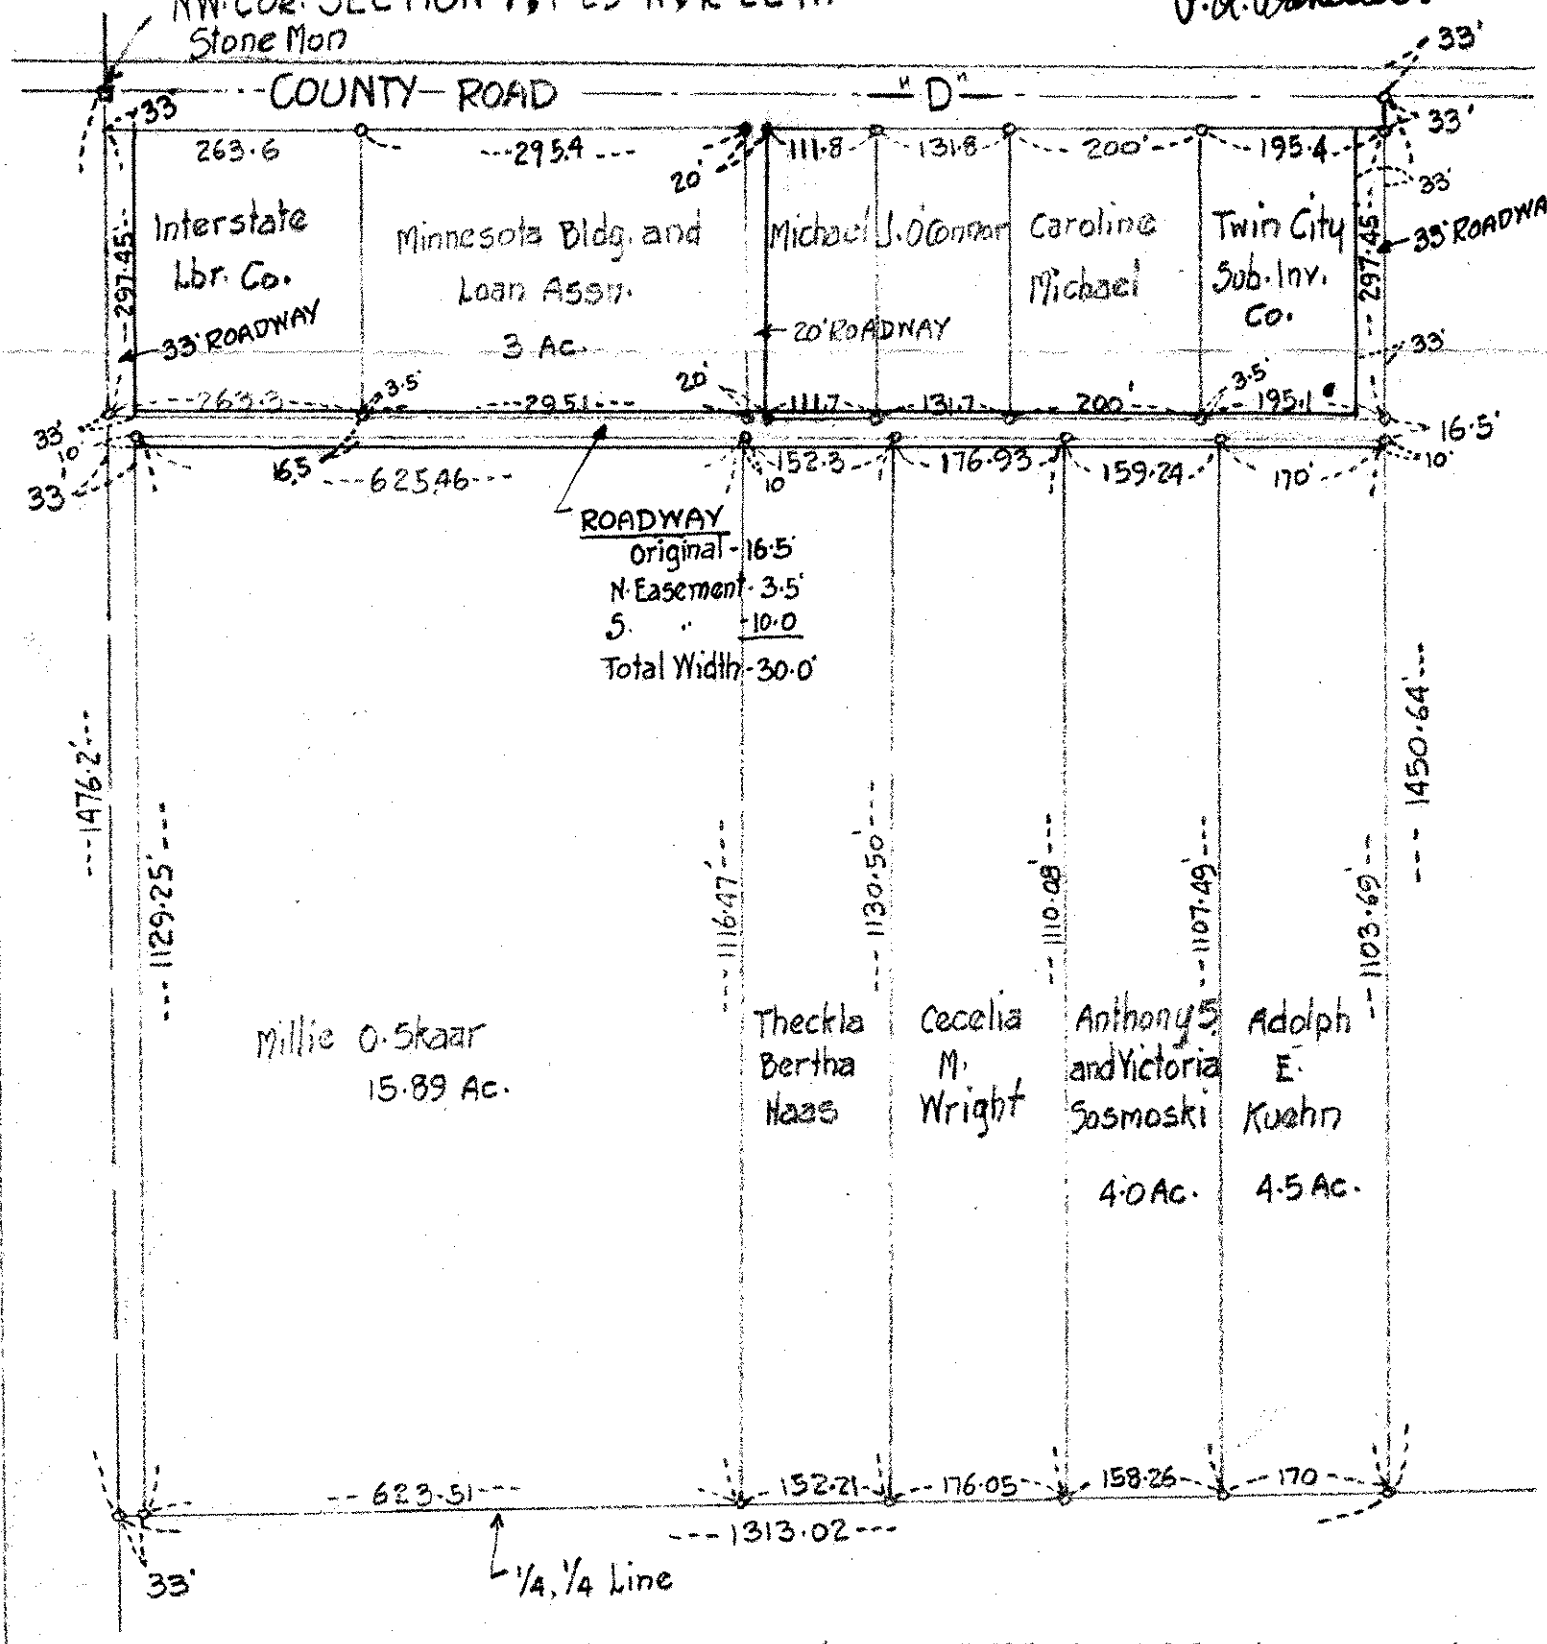

PLAT OF NW¼ OF NW¼ OF SEC-1, T-29-N, R-22-W
Showing Recorded Highways and Property Owners.

By BANISTER ENGINEERING CO. April, 20, 1935
ST. PAUL MINNESOTA HUDSON WISCONSIN
Scale, 1" = 200'

P.R. Banister
Registered Engineer.