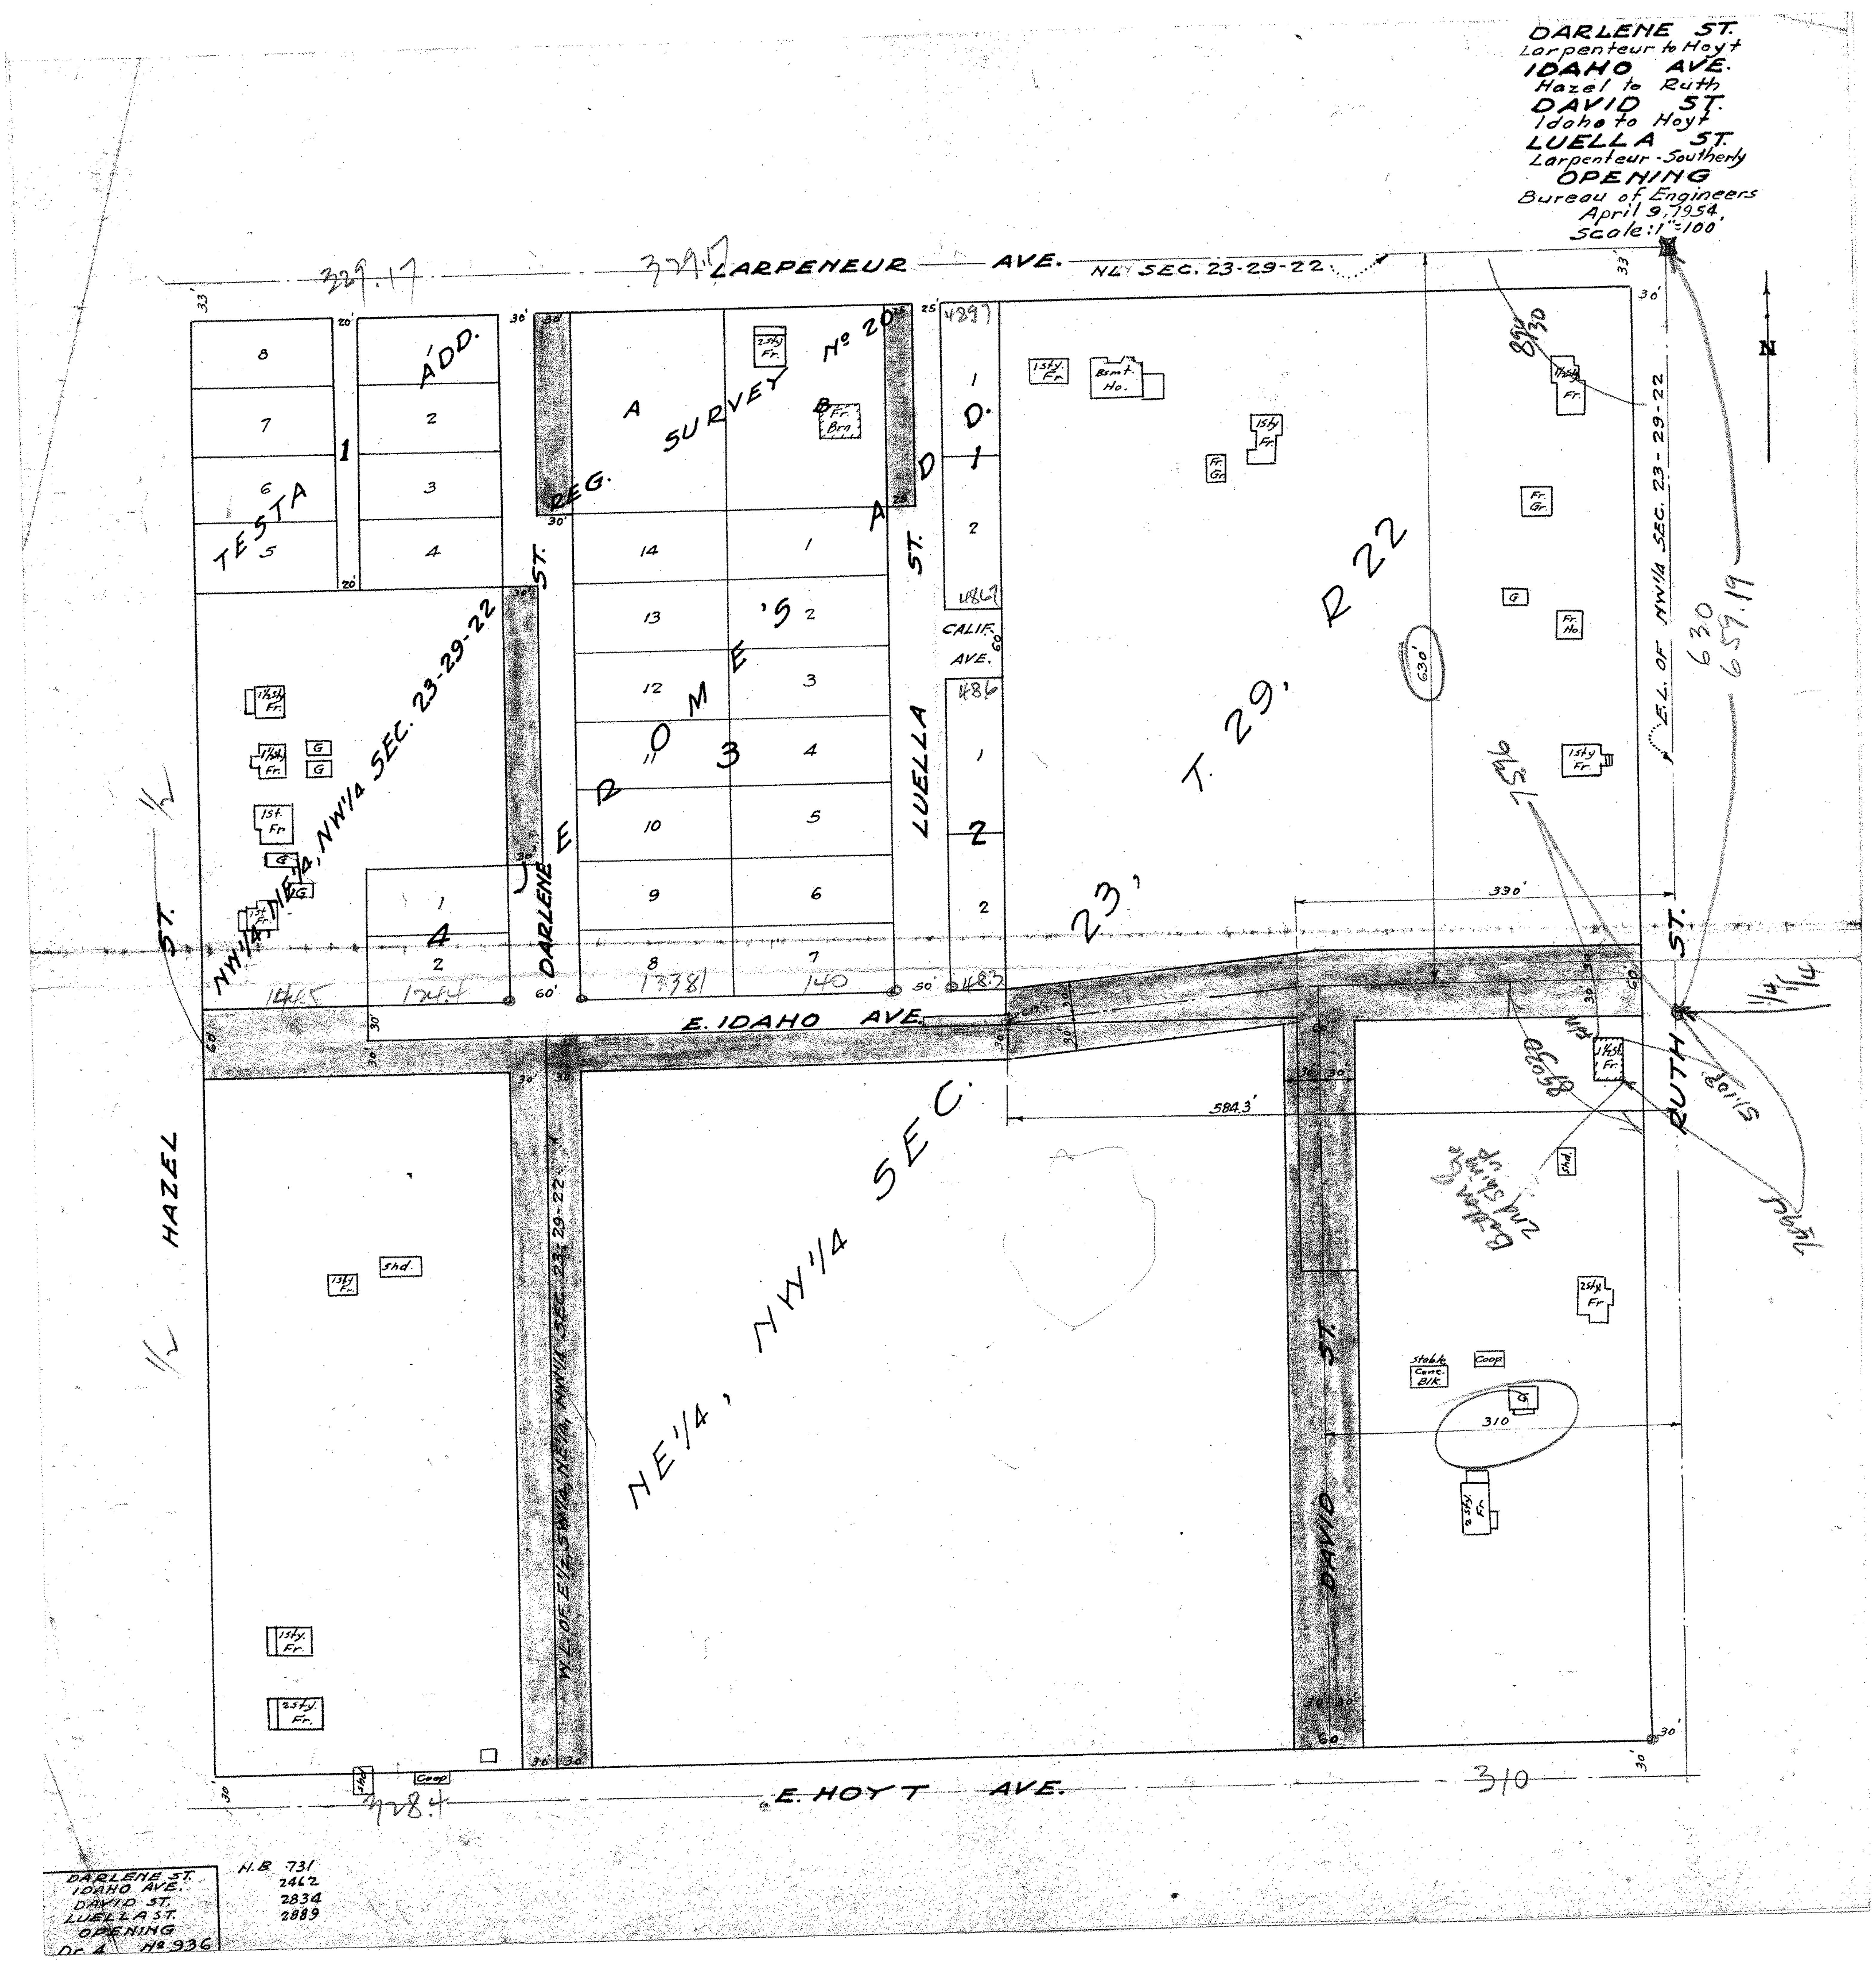
DARLENE ST.
Larpenteur to Hoyt
IDAHO AVE.
Hazel to Ruth
DAVID ST.
Idaho to Hoyt
LUELLA ST.
Larpenteur - Southerly
OPENING
Bureau of Engineers
April 9, 1954.
Scale: 1" = 100'
LARPENEUR AVE.
N.L. SEC. 23-29-22
N
TESTA ADD.
REG. SURVEY No 20
JEROME'S ADD.
DARLENE ST.
LUELLA ST.
CALIF. AVE.
HAZEL ST.
E. IDAHO AVE.
DAVID ST.
RUTH ST.
E. HOYT AVE.
NW1/4 NE1/4, NW1/4 SEC. 23-29-22
W.L. OF E1/2, SW1/4, NE1/4, NW1/4 SEC. 23-29-22
E.L. OF NW1/4 SEC. 23-29-22
NE1/4, NW1/4 SEC. 23, T. 29, R 22
584.3'
330'
630'
310
329.17
630
659.19
Stable Conc. Blk.
Coop
Shd.
Fr. Gr.
Bsmt. Ho.
Fr. Ho.
Fr. Brn.
H.B. 731
2462
2834
2889
DARLENE ST.
IDAHO AVE.
DAVID ST.
LUELLA ST.
OPENING
Dr. 4 No 936