SW 8 29 23

FROM THE OFFICE OF

CHARLES O. GEORGI COMPANY

2215 West County Road B — Saint Paul 13, Minnesota

REGISTERED CIVIL ENGINEER AND LAND SURVEYOR

Certificate of Survey

I Hereby Certify that this plat shows a survey made by me of the property described on this plat, and that the corners are correctly placed as shown, and that all locations have been correctly shown.

Surveyed For TED M. KIELB

Date May 1963

Scale 1" = 100'

By Charles O. Georgi
REGISTERED LAND SURVEYOR

Description:

The North 100 feet of the South 643.66 feet of that part of the E½ of the W½ of the SW¼, Section 8, T29N, R23W, lying East of the West 268.5 feet thereof and South of Trunk Highway No. 36, except the East 33 feet thereof.

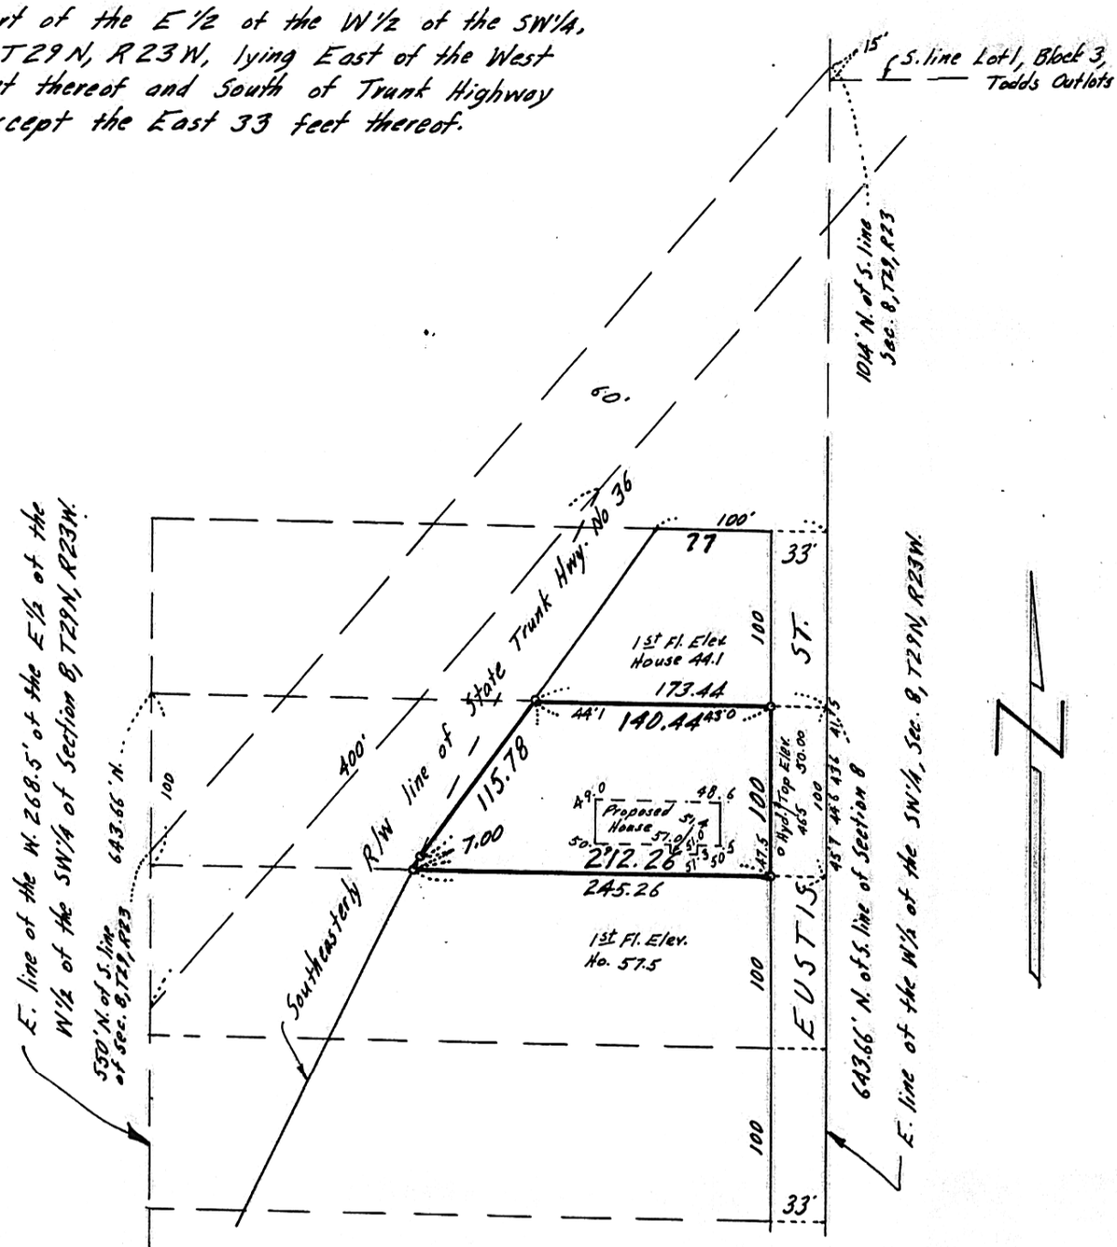

° Denotes Iron Monument