NE 10 2923

FROM THE OFFICE OF

CHARLES O. GEORGI COMPANY

2215 West County Road B Saint Paul 8, Minnesota

MINNESOTA REGISTERED LAND SURVEYOR

Certificate of Survey

I Hereby Certify that this plat shows a survey made by me of the property described on this plat, and that the corners are correctly placed as shown, and that all locations, encroachments, etc., have been correctly shown.

Surveyed For R. ASCHENBACH
Date October 1964
Scale 1" = 100'

By Charles O. Georgi
REGISTERED LAND SURVEYOR
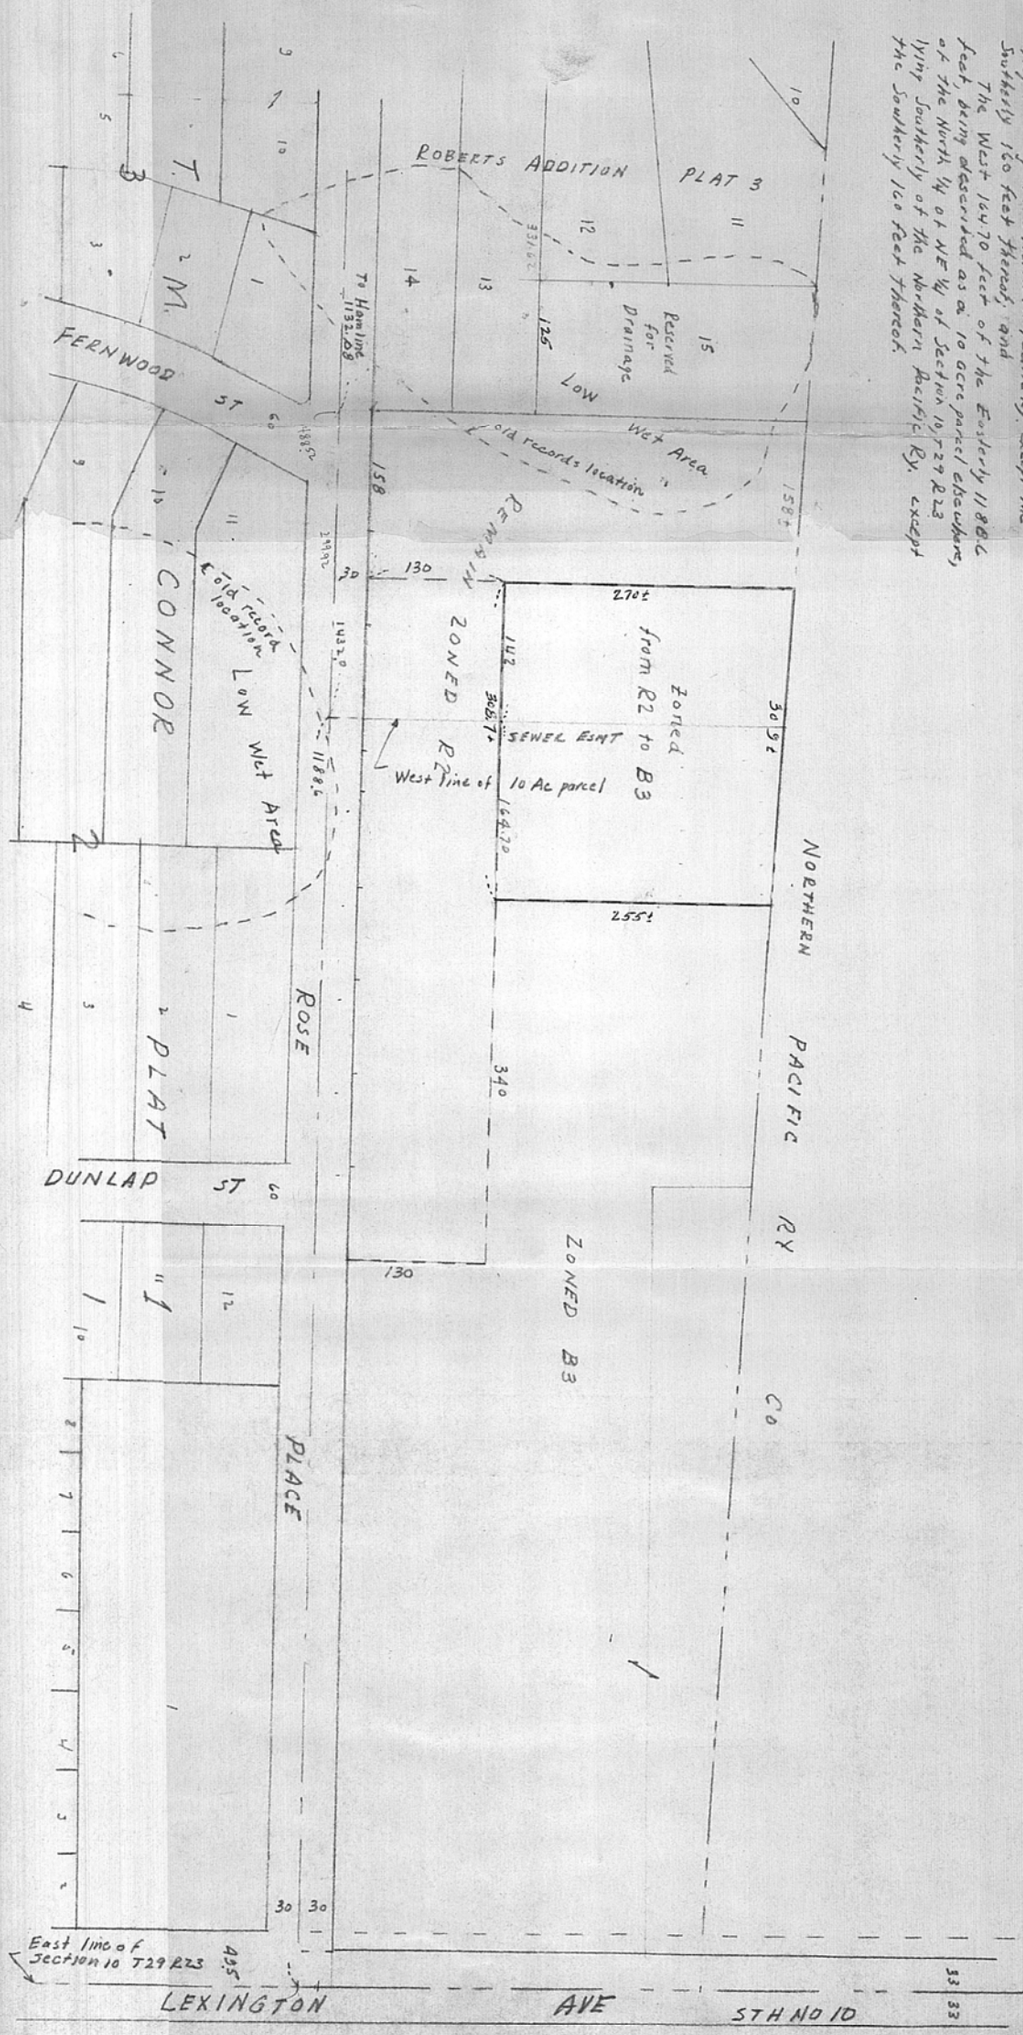
REQUEST REZONING FROM R2 TO B3 ON THE FOLLOWING:
All that part of the East 1/2 feet of the West 1432 feet of North 1/4 of NE 1/4, Section 10 T29 R23 lying Southerly of the Northern Pacific Ry. except the Southerly 160 feet thereof; and
The West 164.70 feet of the Easterly 1186.6 feet being described as a 10 acre parcel situated in the North 1/4 of NE 1/4 of Section 10 T29 R23 lying Southerly of the Northern Pacific Ry. except the Southerly 160 feet thereof.