from Buetow
never did any work here

CERTIFICATE OF SURVEY

MILNER W. CARLEY & ASSOCIATES
CONSULTING CIVIL ENGINEERS — LAND SURVEYORS

500 W. HWY. 96
ST. PAUL 12, MINN.
484-3301

18 FOURTH AVE. S.E.
ST. CLOUD, MINNESOTA
BL 1-7751

I hereby certify that this survey, plan, or report was prepared by me or under my direct supervision and that I am a duly Registered Land Surveyor under the laws of the State of Minnesota.

Reg. No. 3527 Date April 7, 1964

133.13
185.37
100.00
418.50

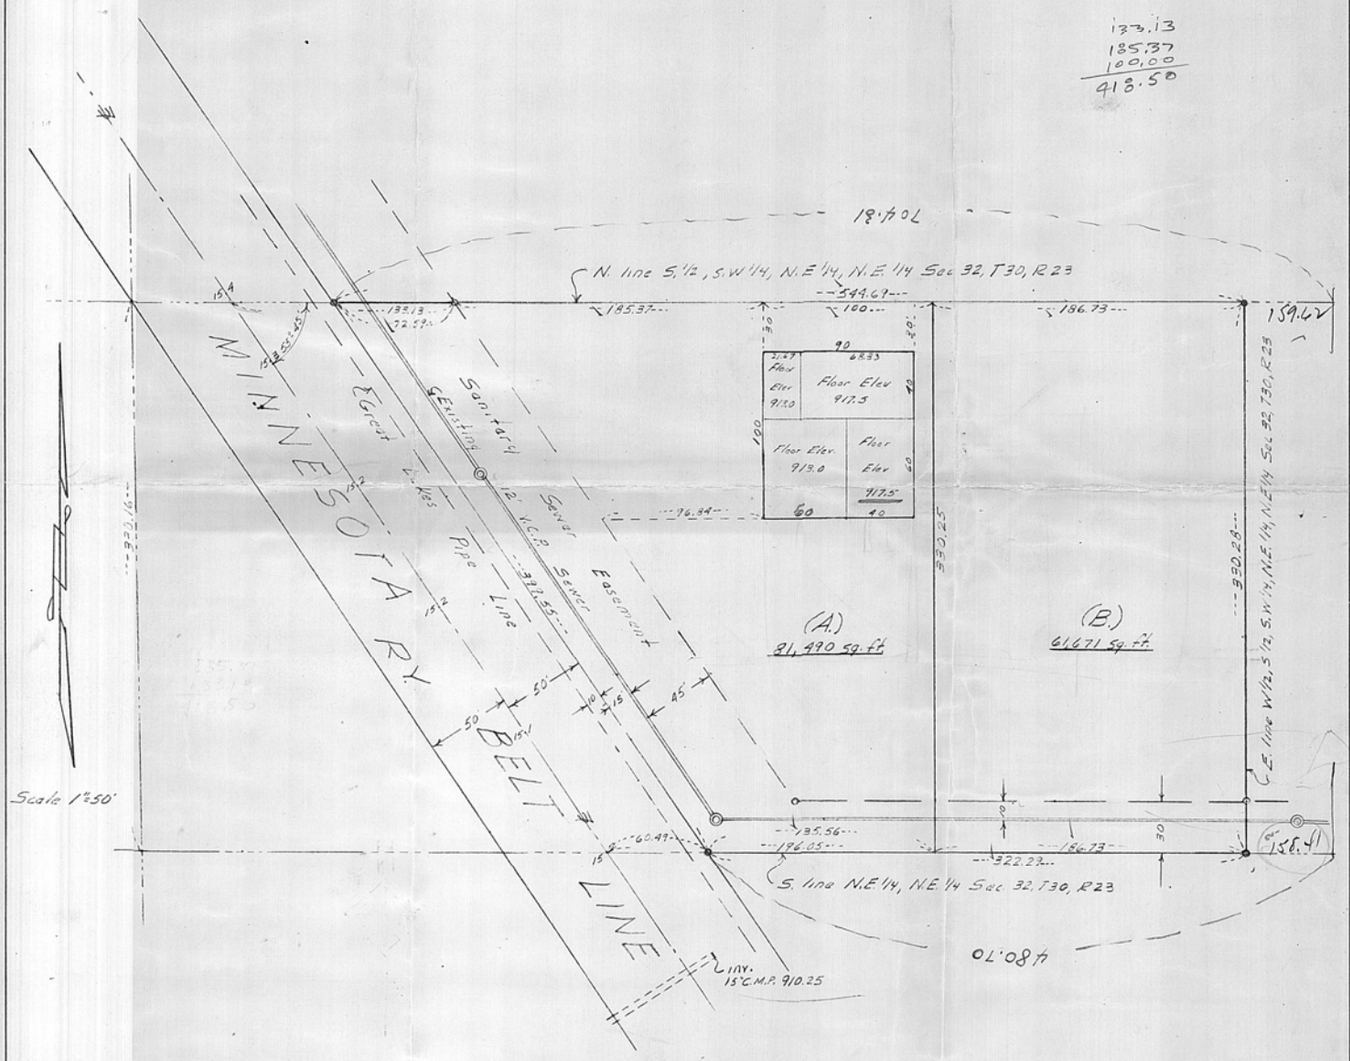

185.37
72.59
257.96

A. That part of of the South 1/2 of the Southwest 1/4 of the Northeast 1/4 of the Northeast 1/4 of Section 32, Township 30 North, Range 23 West lying Easterly of Minnesota Transfer Railroad Co. right-of-way except the Easterly 186.73 feet thereof; subject to sanitary sewer easement.

B. The Easterly 186.73 feet of the South 1/2 of the Southwest 1/4 of the Northeast 1/4 of the Northeast 1/4 of Section 32, Township 30 North, Range 23 West ; subject to sanitary sewer easement.

C - + 192'

270'

Alice Burnett
Mrs Gaines