SE 14, 28, 22

FROM THE OFFICE OF

CHARLES O. GEORGI COMPANY

2215 West County Road B Saint Paul 13, Minnesota

REGISTERED CIVIL ENGINEER AND LAND SURVEYOR

Certificate of Survey

I Hereby Certify that this plat shows a survey made by me of the property described on this plat, and that the corners are correctly placed as shown, and that all locations have been correctly shown.

Surveyed For William Olsen

Date May 1964

Scale 1" = 50'

By Charles O. Georgi
REGISTERED LAND SURVEYOR

Description:
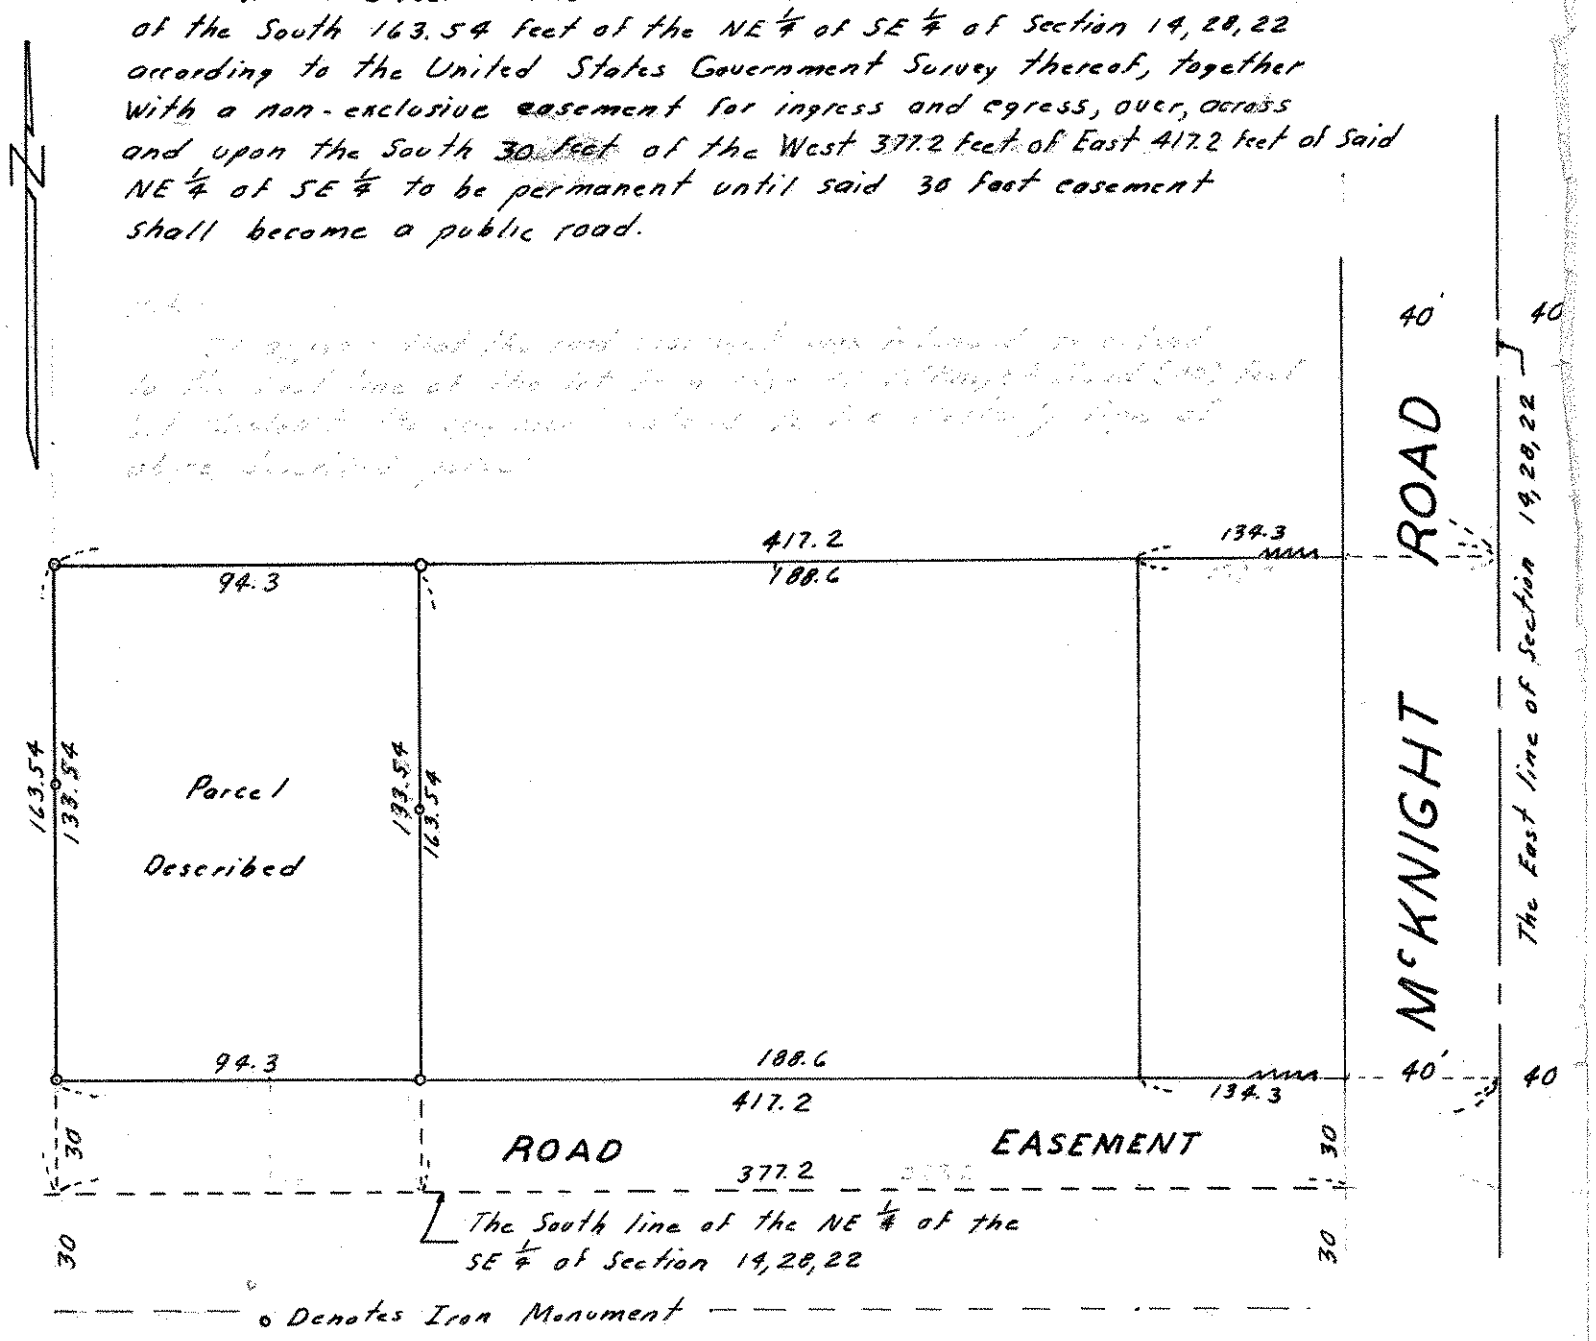
The West 94.3 feet of the East 417.2 feet of the North 133.54 feet of the South 163.54 feet of the NE ¼ of SE ¼ of Section 14, 28, 22 according to the United States Government Survey thereof, together with a non-exclusive easement for ingress and egress, over, across and upon the South 30 feet of the West 377.2 feet of East 417.2 feet of Said NE ¼ of SE ¼ to be permanent until said 30 foot easement shall become a public road.